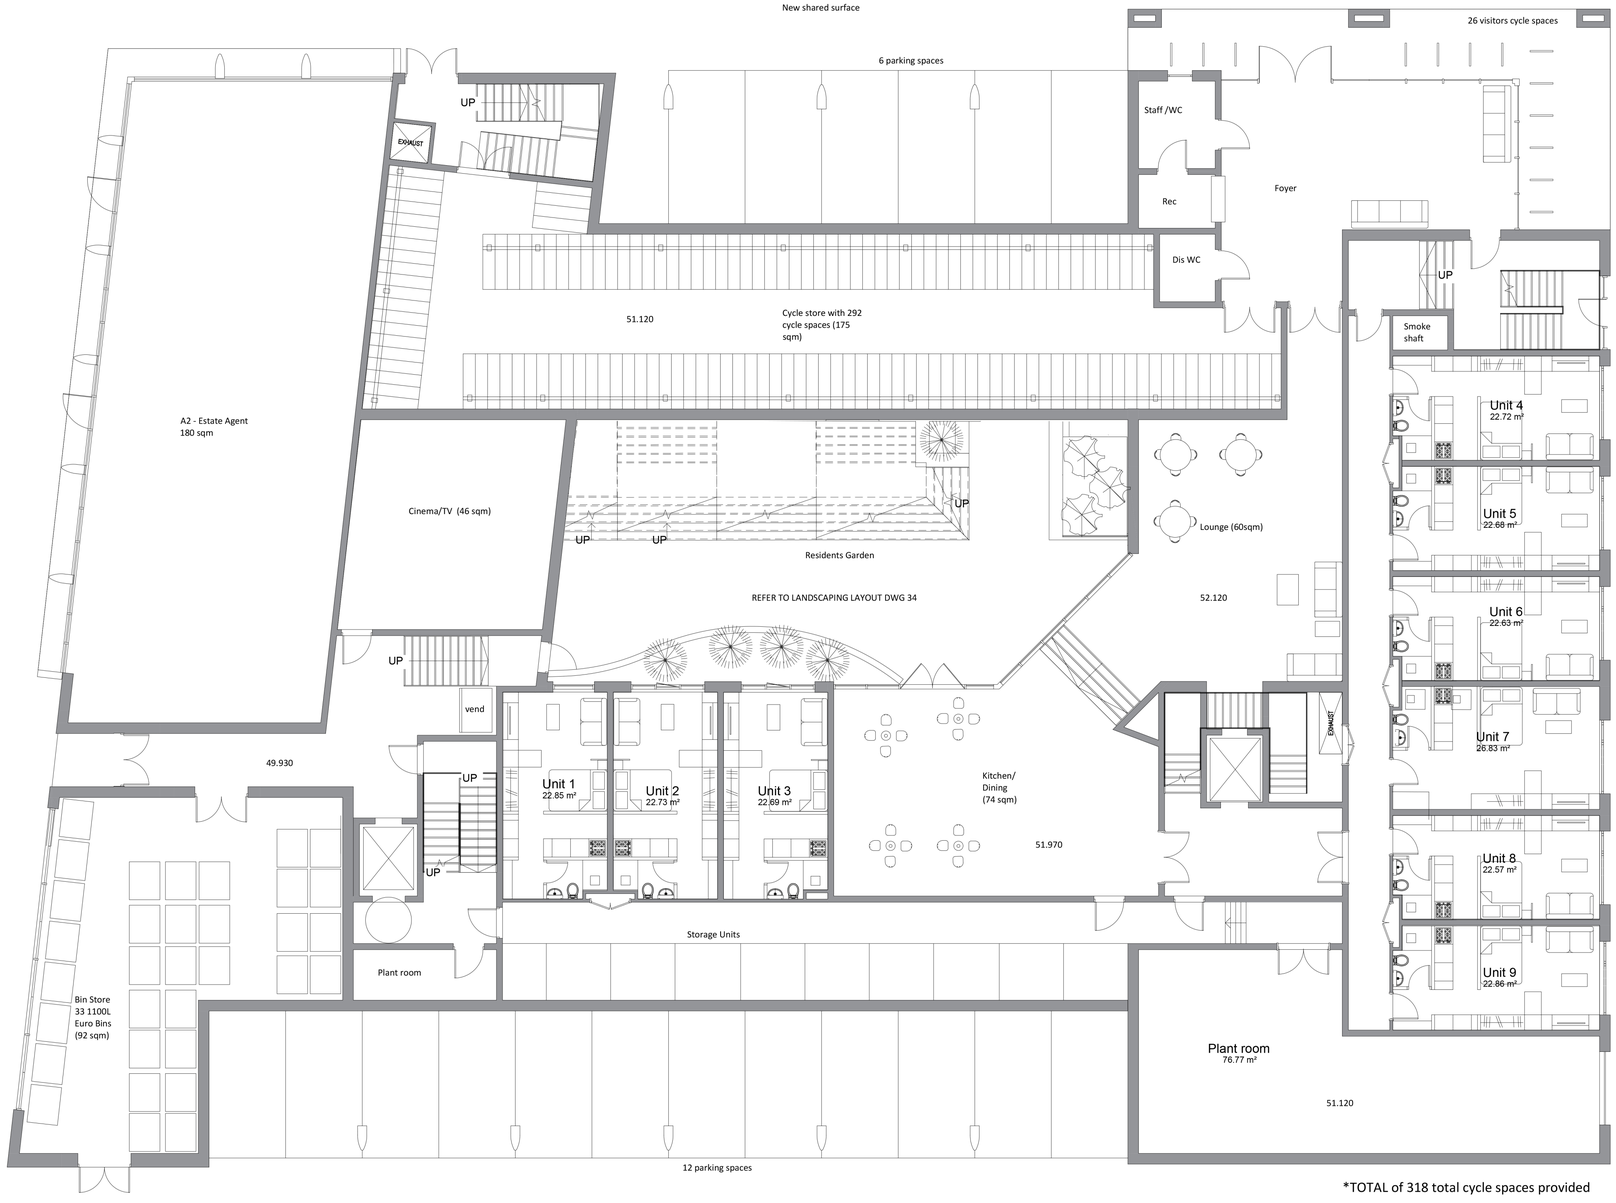


*TOTAL of 318 total cycle spaces provided

GENERAL NOTES

- All drawings are subject to Planning and Building Control consent.
- Do not scale drawings, if in doubt ask.
- The details shown are for design intent purposes only and are subject to further design development with suppliers and sub-contractors.
- Proposals subject to consultation and approval from Building Control Approved Inspector.
- Setting out dimensions should be checked on-site prior to construction and any discrepancies and/or omissions should be reported to the Architect immediately.
- Proposals indicated are subject to ongoing coordination and review, with M&E and structural engineers, building control, the planning authority.

Rev.	Date	Details	Drawn	Checked
B	12.02.20	Provision of x26 visitors cycle spaces	MD	ES
A	21.12.17	Planning Issue	LM	AE

Issued for:

PLANNING

Project/Client: Wellington Way, Waterlooville	Project No: 17057
	Dwg No: 10
	Rev: B
Drawing:	Scale: 1:100 @ A1
	Drawn By: MD Date: 12.02.20
	Checked By: ES Date: 12.02.20

1 / 10 **Ground Floor Plan**
Scale - 1 : 100

0 1 2 3 4 5m
Scale 1:100

Bright Space architects
27 Glasshouse Studios, Fryern Court Road, Fordingbridge
Hampshire, SP6 1QX T: (01425) 655806/653639

© BrightSpace Architects Ltd. Contractors must work only to figured dimensions which are to be checked on site. Registered Office - 17 Northover Rd, Pennington, Lymington, Hampshire, SO41 8GU. Registered Number - 07399008