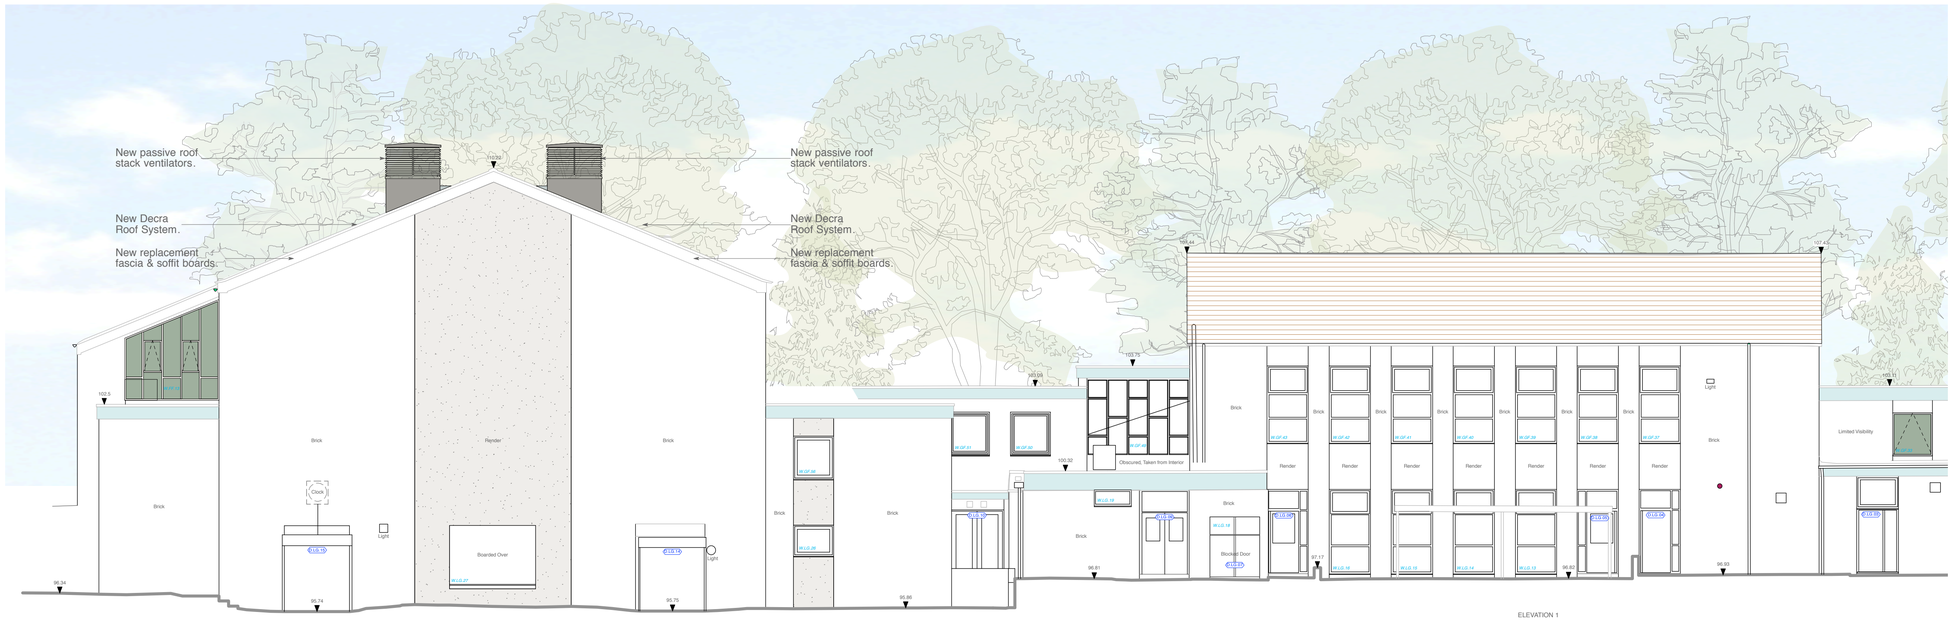


PROPOSED ELEVATION 1 - SOUTH

ELEVATION 1

EXTERNAL MATERIAL NOTES

Replacement of external rainwater goods, downpipes & gutters.
- Material: PVC plastic.
- Colour: White.

New fascia, soffits and barge boards.
- Material: PVC plastic.
- Colour: White.

New Trespa Cladding replacement fascia panels.

Render existing panels redecorated.

Existing concrete interlocking roofing tiles - To be retained.

New replacement roof covering:
- Existing concrete roofing tiles striped off.
- New lightweight simulated roof tile profile system.
- Manufacture: Icopal Decra Classic Roof System.
- Material: Metal roof tile profile with natural stone chips acrylic resin bonded.
- Colour: 'Teak'.

Decra roof system is to match other buildings on the school campus already utilizing the same roofing system.

New replacement windows.
Material: Aluminium frames.
Finish/ Colour: Polyester powder coated/ White.

New replacement external doors.
Material: Aluminium frames & door leafs.
Finish/ Colour: Polyester powder coated.
Frames - White.
Door Leafs - RAL 5010 Gentian blue.

New 'windcatchers' passive ventilation roof stacks.
Material/ Finish: Aluminium/ Polyester Powder Coated.
Colour: Dark brown to match roofing tiles.
New roof ventilation stacks introduced as part of the overall school building ventilation strategy compliance works requirements.




PROPOSED ELEVATION 1a - SOUTH



SECTION THROUGH BUILDING

PROPOSED ELEVATION 5 - EAST

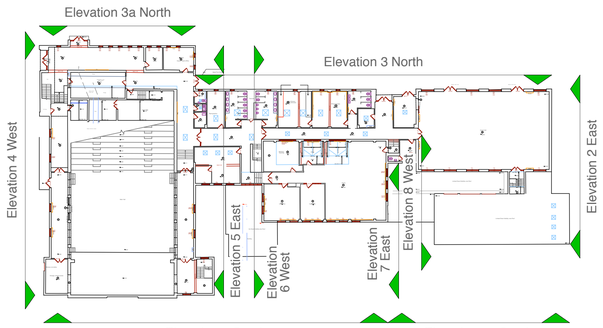

KEY PLAN

PROPOSED ELEVATIONS - 1 OF 3

0 5 10 15 20 25 M

Scale 1:100 @ A1

Kendall Kingscott

Chartered Architects
Chartered Building Surveyors
Interior Designers
CDM Services

3 GP Centre, Yeoman Road, Ringwood, Hampshire, BH24 3FF

+44 (0)1425 472 833
www.kendallkingscott.co.uk

C2 19/07/19 TC DM Amended South elevation to meet requirements of planning application.

Rev Date By Ap Note

Project: Compliance of Romero Block

Client: Oaklands Academy

Drawing Title: Proposed Elevations - 1 of 3 (South and East)

Project Number: 180767-3002

Drawing Number: C2

Revision:

Scale: 1:100 Paper Size: A1 Filename: 180767.vwx

Date: 09/10/18 Drawn: CW Checked: AL Status: PLANNING

© Copyright

Check all dimensions and levels on site

Only to be used on the site for which designed. The electronic transmission of designs/information contained in this drawing is carried out entirely at the User's risk and Kendall Kingscott Ltd. will have no liability for any errors or inaccuracies arising therefrom. The production of amended or updated information from the said designs/information by the User is entirely the responsibility of the User and Kendall Kingscott Ltd. shall have no responsibility in respect thereof whatsoever.