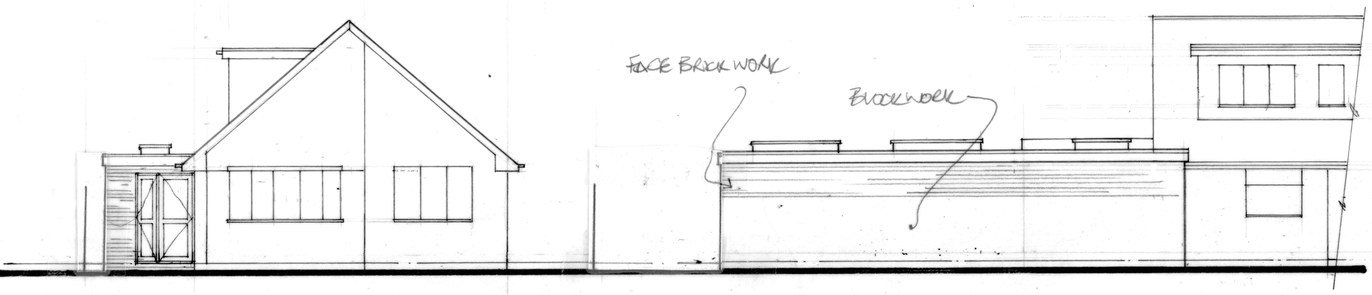

FRONT

SIDE

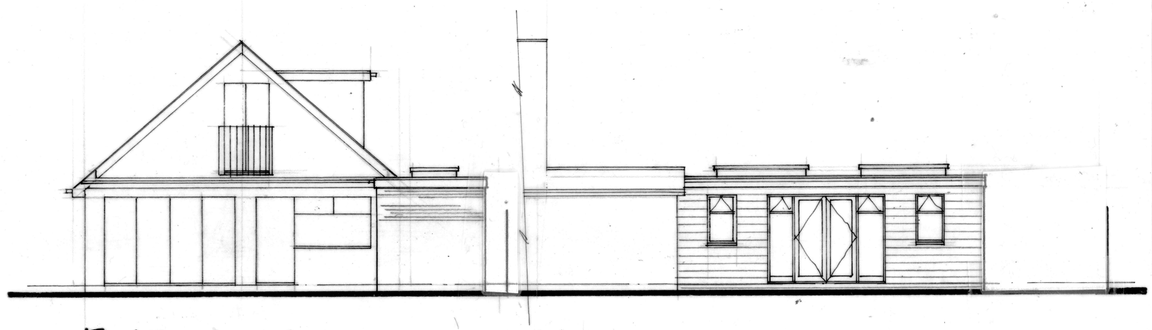

REAR

SIDE

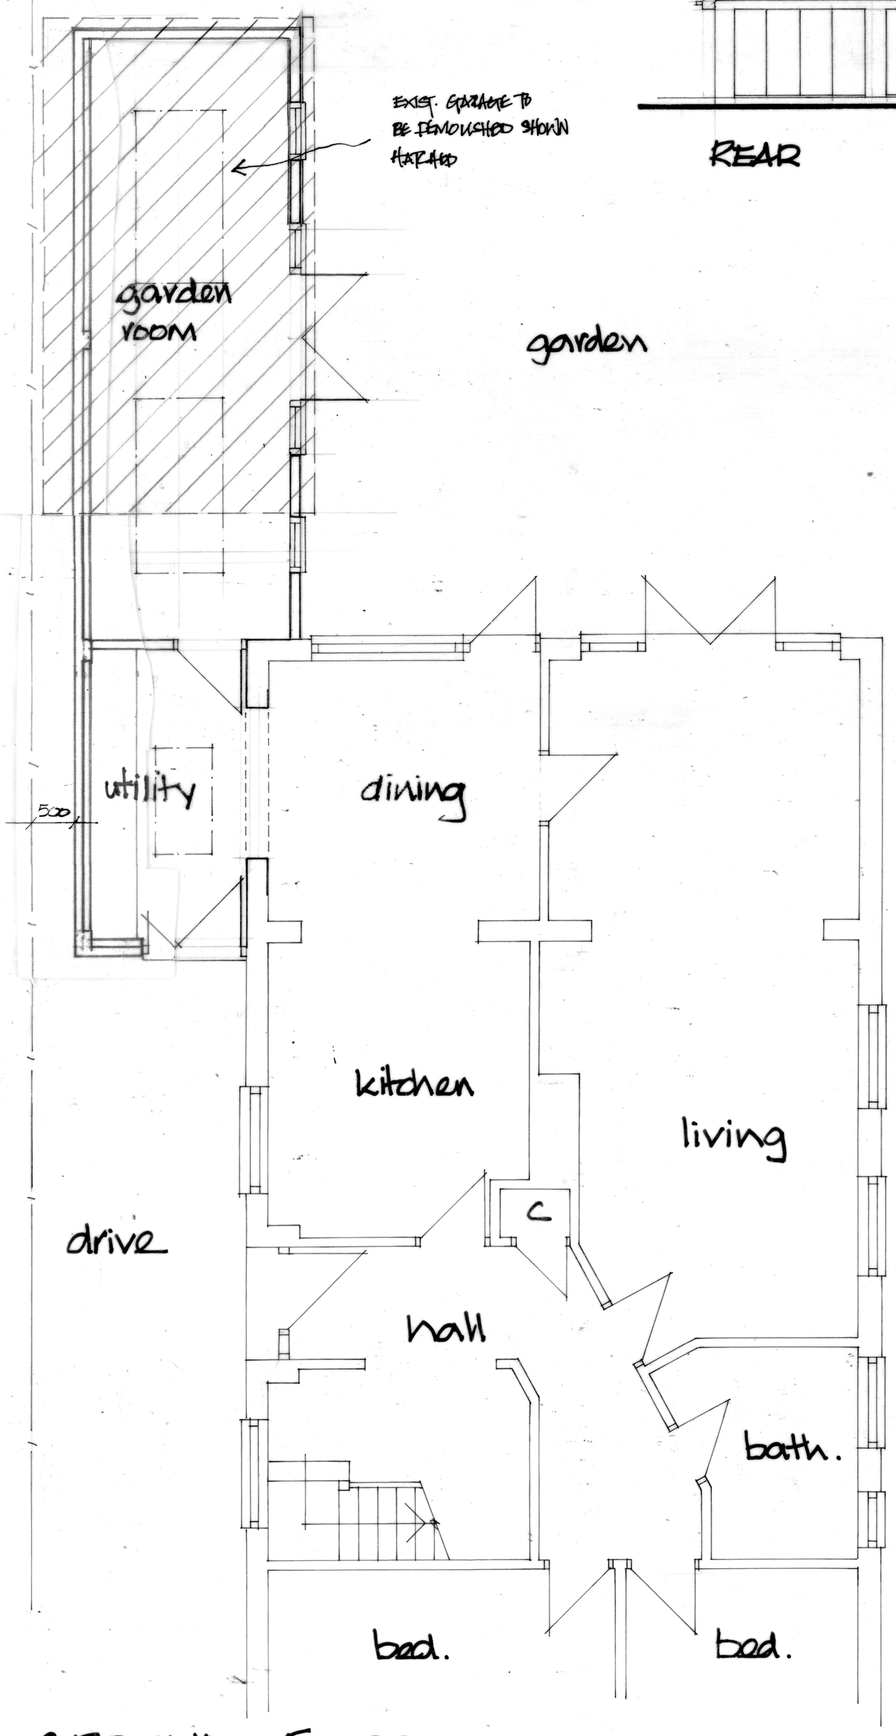

GROUND FLOOR

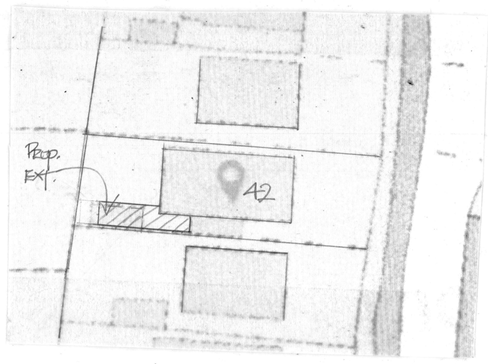

SITE PLAN
Scale 1:500

N

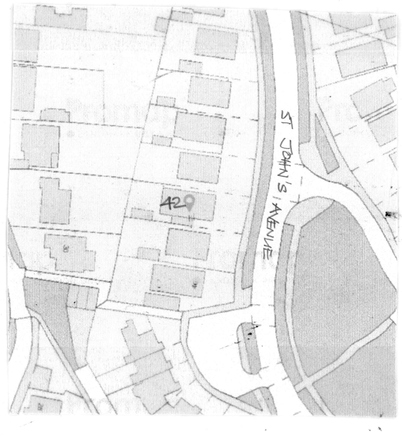

LOCATION PLAN
Scale 1:1250
OS Lic 100046326

A	27/11/19	SIDED OMITTED - WIDTH REDUCED	JT

DEREK TREAGUS ASSOCIATES
ARCHITECTURAL SERVICES
No3-The Townhouse,20 Nelson Road,Southsea,
Hampshire PO5 2AS
Tel: 07956 624094
Email: derek.treagus@gmail.com

Project	SIDE & REAR EXTENSION AT 42 ST JOHN'S AVENUE, WATERLOOVILLE, HAMPSHIRE.
Client	Mr & Mrs R Cormack
Subject	Planning Drawing Proposed
Date: Aug 2019	Scale: 1:100,1:50@ A2
Rev: A	Drg. No. **19/834/01**

- **Copyright reserved.**
- **All dimensions are to be site confirmed and should not be scaled unless for Planning purposes.**
- **Verify all queries with the office.**