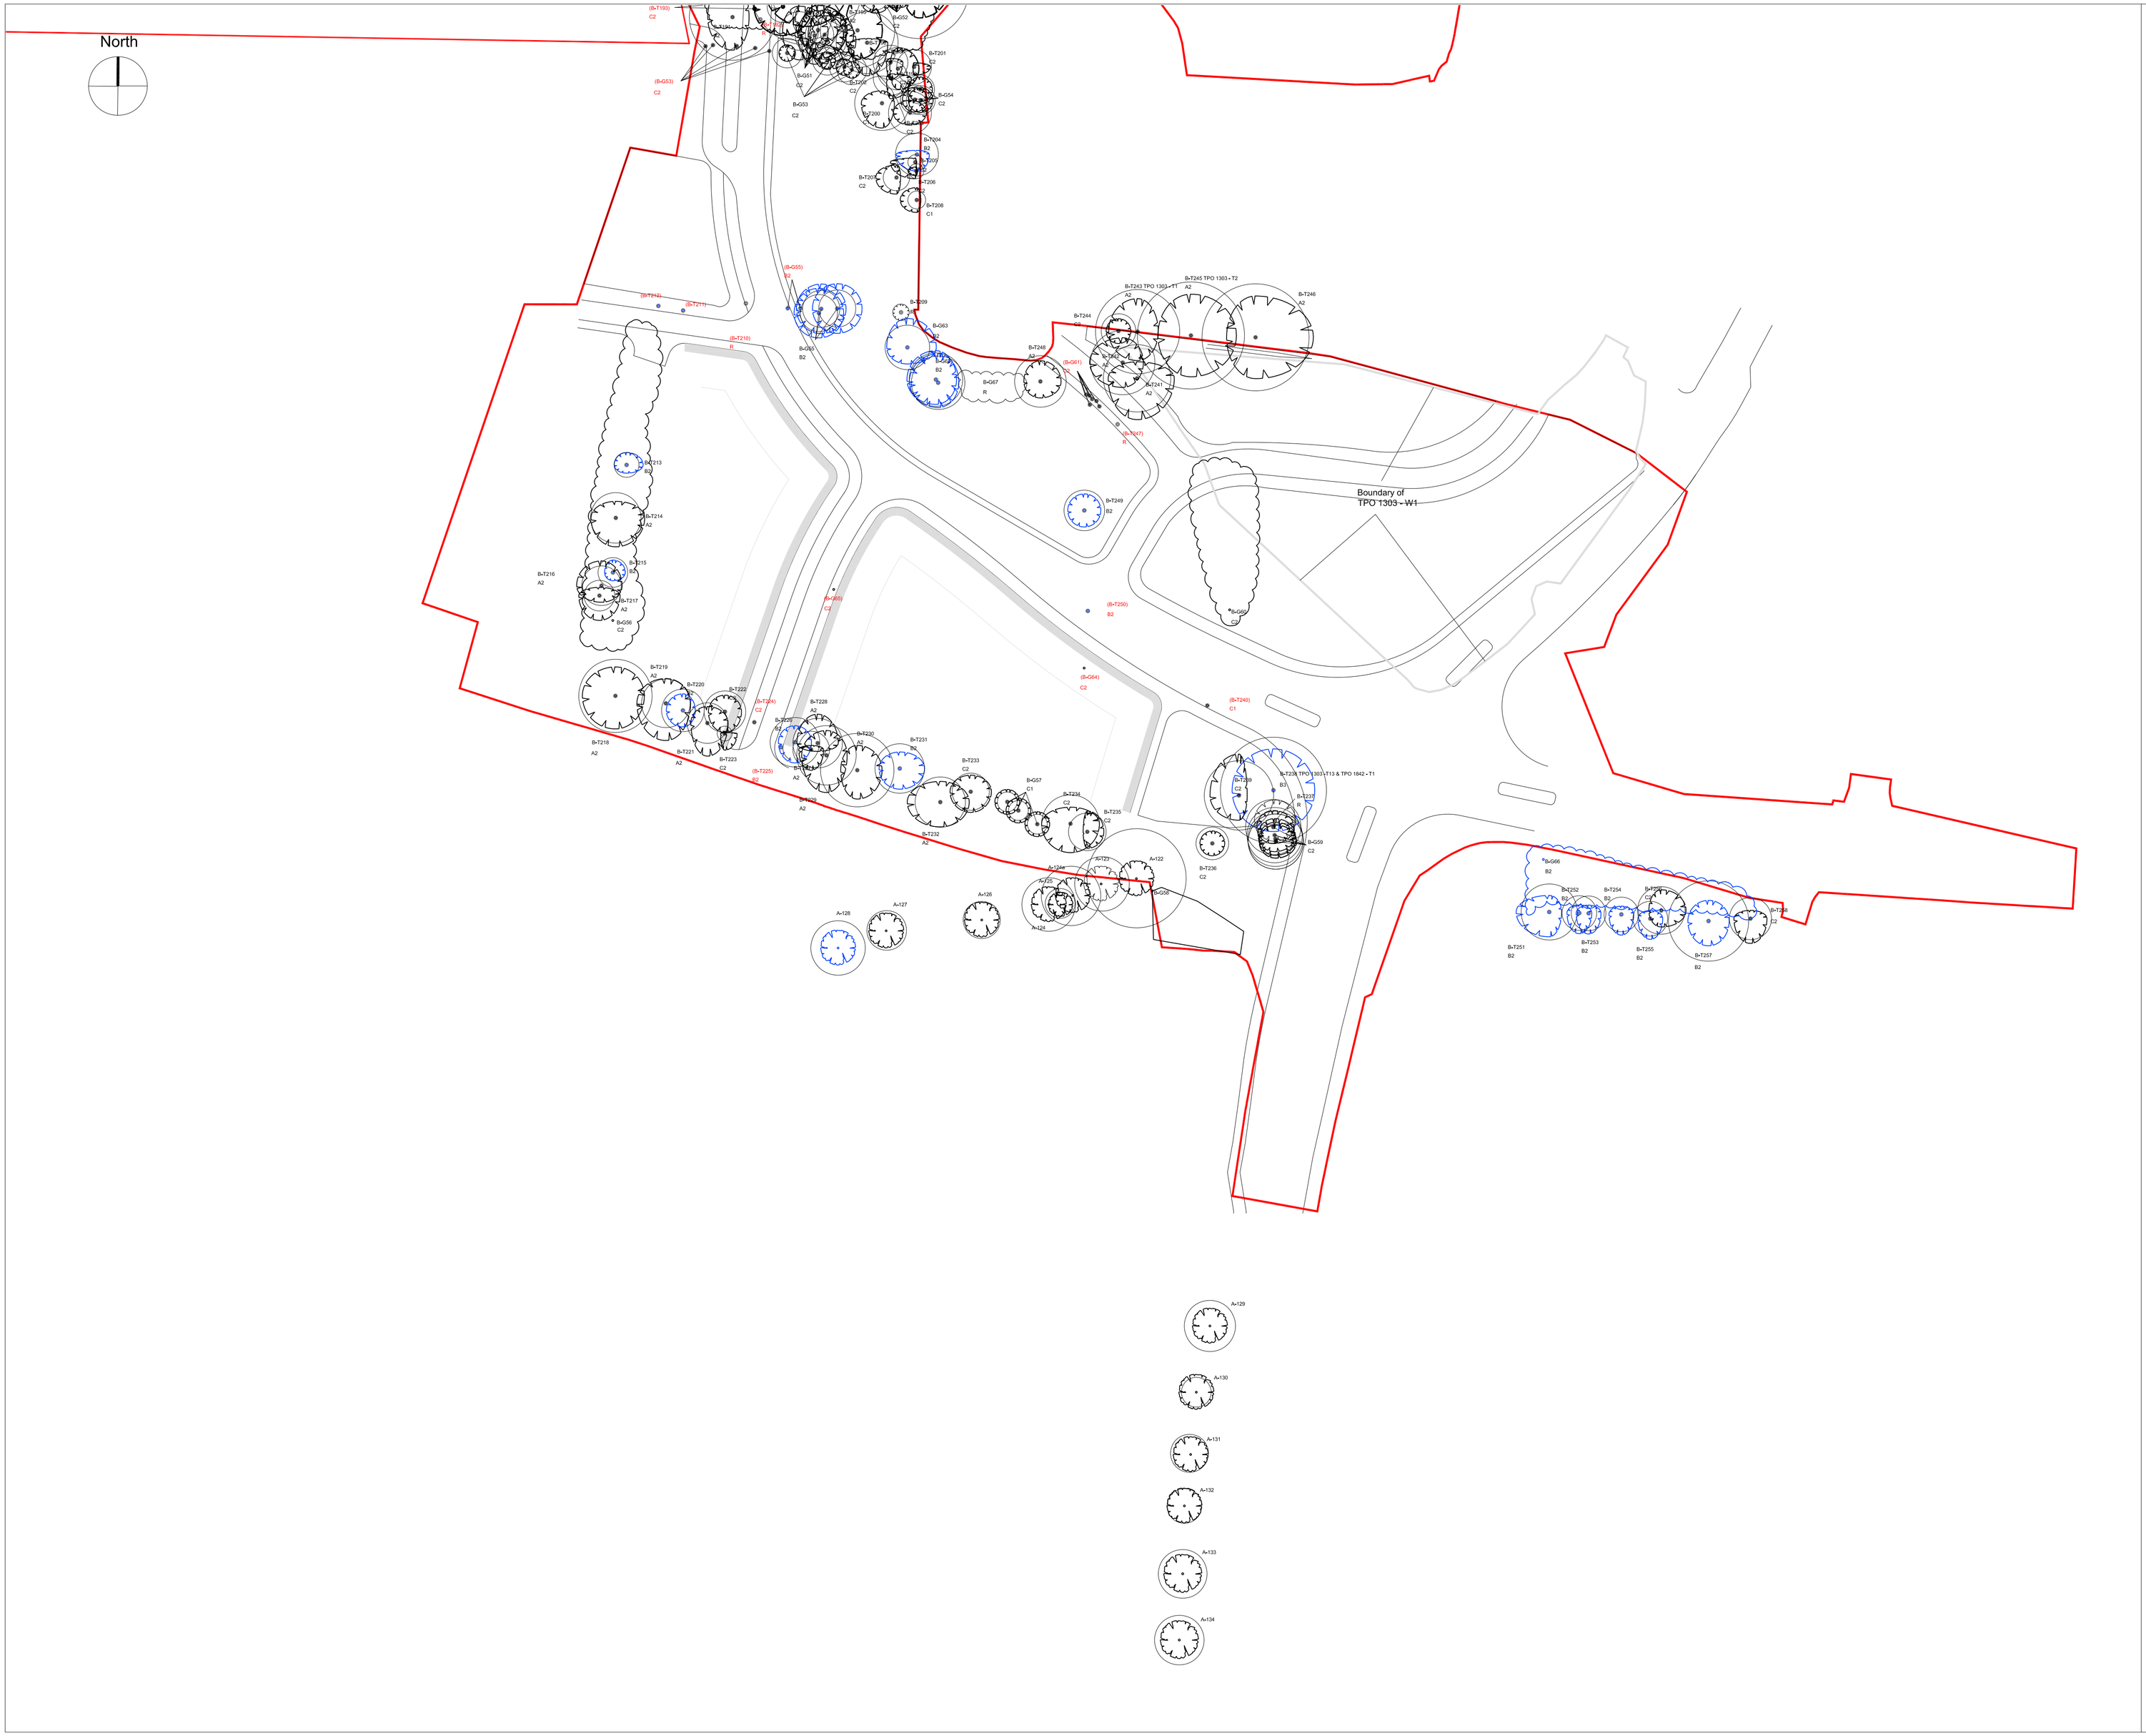


NOTES
This drawing is the property of *tree:* fabrik ltd. It must not be copied or reproduced without written consent. Only figured dimensions are to be taken from this drawing. All contractors must visit site and be responsible for taking and checking all dimensions related to the works shown on the drawing.

General

This illustrative plan should be read in conjunction with the accompanying Preliminary Arboricultural Impact Assessment Report.

Statutory Designations (trees)

The site is subject to Tree Preservation Order (TPO) 1913 administered by Winchester City Council and TPOs 1303 & 1842 administered by Havant Borough Council. These TPOs specify selected individual trees, groups and woodlands within the site. It is therefore strongly recommended that written consent be obtained from the Local Planning Authority prior to carrying any works.

Tree Survey

1	Tree No. to be retained surveyed by tree:fabrik 2010
A-1	Tree No. to be retained surveyed by FPCR 2007
B-T1	Tree No. to be retained surveyed by ArborEcology 2007
(1)	Tree No. to be removed
TPO T1	Tree subject to TPO
TPO G1	Trees subject to a Group TPO
TPO W1	Trees subject to a Woodland TPO

Quality & value of existing tree stock

R Category tree Trees in such a condition that any existing value would be lost within 10 years.	B Category tree Trees of moderate quality and value
A Category tree Trees of high quality and value	C Category tree Trees of low quality and value

Tree Protection Measures

Preliminary root protection area

(Illustrated as an area equivalent to a circle. See Tree Survey Report [225WV-TR-Rev01] collated by Grant Associates dated October '07 and the Arboricultural Survey Report [TF/TS/784] dated Feb '10 by tree:fabrik)

Notes

Tree Protection in accordance with BS 5837 (2005) Figure 2 - Protective barriers will be required to protect trees retained within the proposed outline scheme.

General Precautionary Measures - Where **demolition of existing structures** is required within the RPA, all plant and vehicles engaged in demolition works must operate outside of the RPA. Where **foundations or hard surfacing is to be removed**, hand held tools or appropriate hand operated machinery should be used to remove the existing surface.

Installation of hard surfacing located within RPAs will be of 'no dig' construction using a three dimensional cellular confinement system, such as Cellweb (www.geosyn.co.uk) or similar and as specified by an engineer in accordance with the manufacturers specification.


Installation of structures within RPAs should be of a slab or pile foundation as specified by an engineer laid at or above ground level in order to avoid root severence/disturbance. Prior to laying of foundations within these areas a non-porous membrane will be laid to protect the soil and adjacent roots from potential toxic effects of concrete.

Excavation and Utilities - Utility or drainage runs should be designed not to encroach within the RPA of retained trees. In the event that excavation is required within the RPA as part of agreed utility and drainage plans, hand tools only must be used in accordance with National Joint Utility Guidelines Vol. 4 issue 2 Nov' 07 and under arboricultural supervision.

Tree Works - All tree works are to be carried out in accordance with BS 3998 Recommendations for Tree Works (1989). Trees identified for removal within this plan are to be removed prior to commencement of ground works.

Arboricultural Supervision - In order for tree and root protection measures to work effectively all personnel associated with the demolition/construction process should be familiar with the tree protection and precautionary measures to be observed. It is recommended that the following works within the RPA be carried out under arboricultural supervision.

(a) Location and erection of physical tree protection measures.
(b) Demolition of structures or hard surfacing within the RPA.
(c) Installation of structures or hard surfacing within the RPA.
(d) Operations involving removal of overburden, excavation or other works within the RPA.

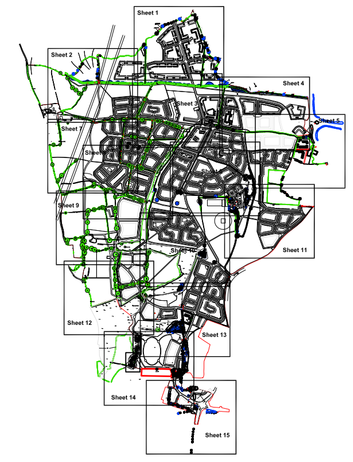

Revisions

No.	Date	Reason	Name

External References:
-

*tree:*fabrik
38a High Street
Alton
Hampshire
GU34 1BD
T : 01420 593250
F : 01420 544243
E : alan@treefabrik.com

Project
NEWLANDS COMMON
WATERLOOVILLE

Drawing
ARBORICULTURAL IMPLICATION PLAN (Outline application - Sheet 15 of 15)

Scale	Date	Drawn
1:750	Aug '10	GE

Drawing No.	Revision
tf 784/AIA/115	.

- [] Preliminary
- [x] Issued for Planning Approval
- [] Issued for Construction
- [] Issued for Design/Information
- [] Issued for Tender
- [] As Built

Drawing sheet size - A1