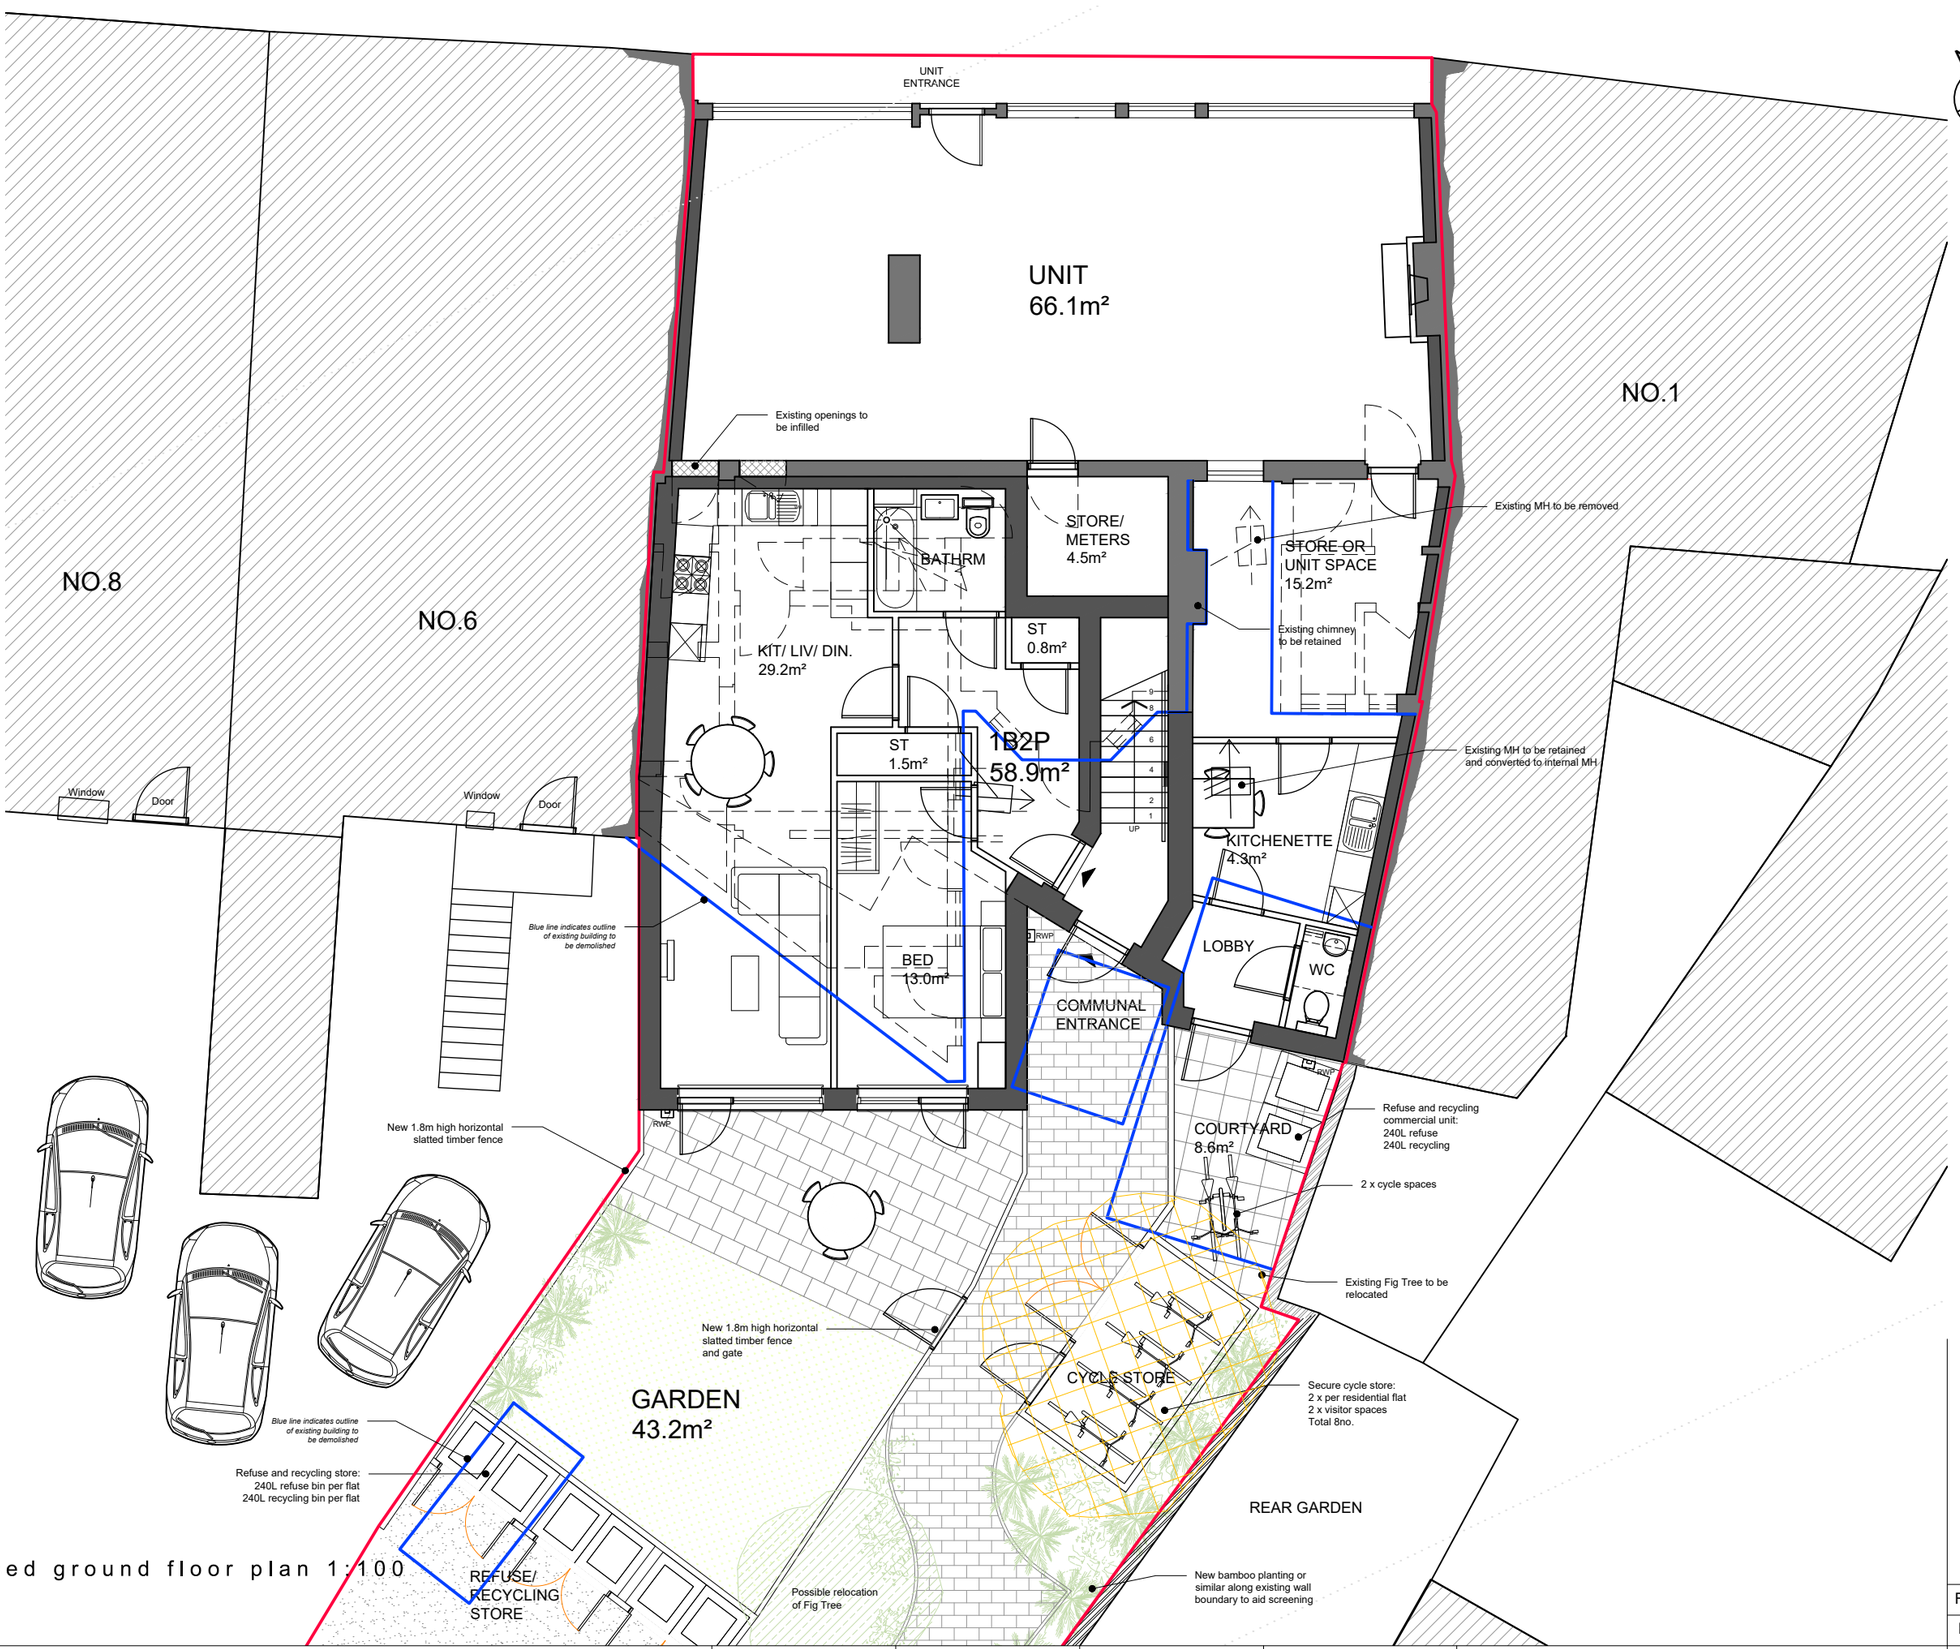

proposed ground floor plan 1:100

Rev.	Description	by	check	date

REVISIONS

Project name: The Town Brewery, 2 West Street, Emsworth PO10 7DY	Project no.: 17031	Drawing no.: PL501	Revision: -	Status: PLANNING	This drawing is copyright of Cover Storey Architects LLP All dimensions must be verified on site prior to construction Do not scale this drawing except for planning application purposes
Drawing name: Proposed Ground Floor Plan	Scale @ A3 1:100	Drawn by JB	Checked by DJS	Date APRIL 2019	

Cover Storey Architects
Cover Storey Architects LLP The Studio, 18 St Georges Avenue, Havant PO9 2RX
Tel. 02392 006266 info@coverstorey.co.uk www.coverstorey.co.uk