


NORTH ELEVATION

Kings Road entrance

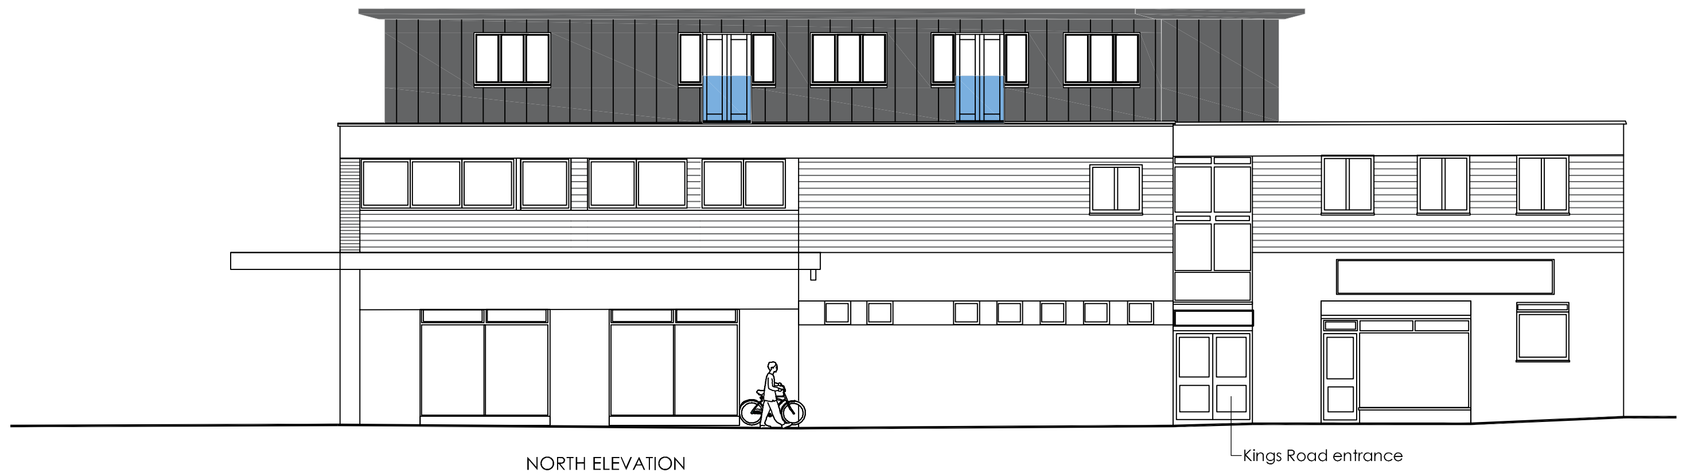


WEST ELEVATION




SOUTH ELEVATION




EAST ELEVATION

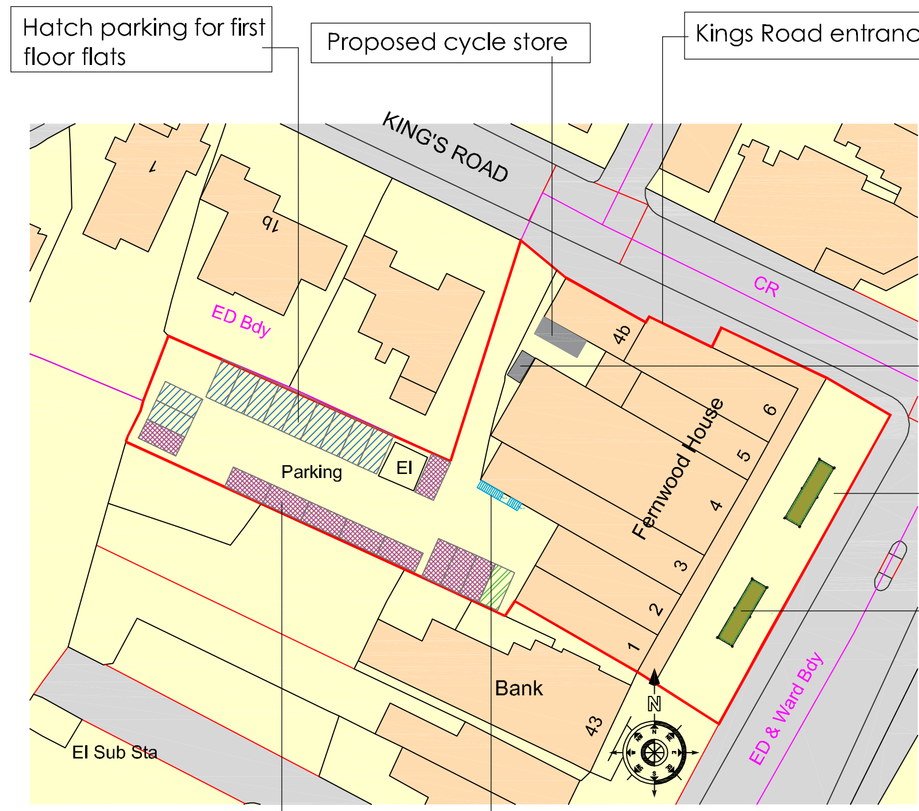


Hatch parking for first floor flats

Proposed cycle store

Kings Road entrance

Proposed refuse store

General repairs to existing paving

Proposed planters

Stairs to rear entrance

Proposed parking spaces 1 to 8

Ordnance Survey, (c) Crown Copyright 2019.
All rights reserved. Licence number 100022432

Scale in Metres
0 1 2 3 4 5 for 1:100

Scale in Metres
0 5 10 15 20 25 for 1:500

## Materials

A - Double glazed windows colour white
B - Vertical cladding colour Grey
C - Double glazed doors colour white
D - Fascia and soffit plastic colour Grey

| Revision | Description | Date | DRAWN |
|---|---|---|---|
| 01 | parking amended | Nov 19 | CRF |

Project:

Fernwood House
London Rd,
Waterlooville
PO7 7HG

Drawing Title:

Proposed Elevations & Site Plan

Chris Flint Associates Ltd
CHARTERED SURVEYORS - PROJECT MANAGERS
DEVELOPMENT CONSULTANTS

| Drawn By | Date | SHEET SIZE | Approved By | Date |
|---|---|---|---|---|
| CF | 27/09/19 | A1 | | |

| Drawing No. | Revision: | Scale: |
|---|---|---|
| CFA \| FULL \| 01 | 01 | 1-100 |

PLANNING

*2 Emerald Close Waterlooville Hants PO7 8NZ*
*tel: 023 92 432484 fax: 023 92 358554*
*Email: chrisflintassociates@gmail.com*