




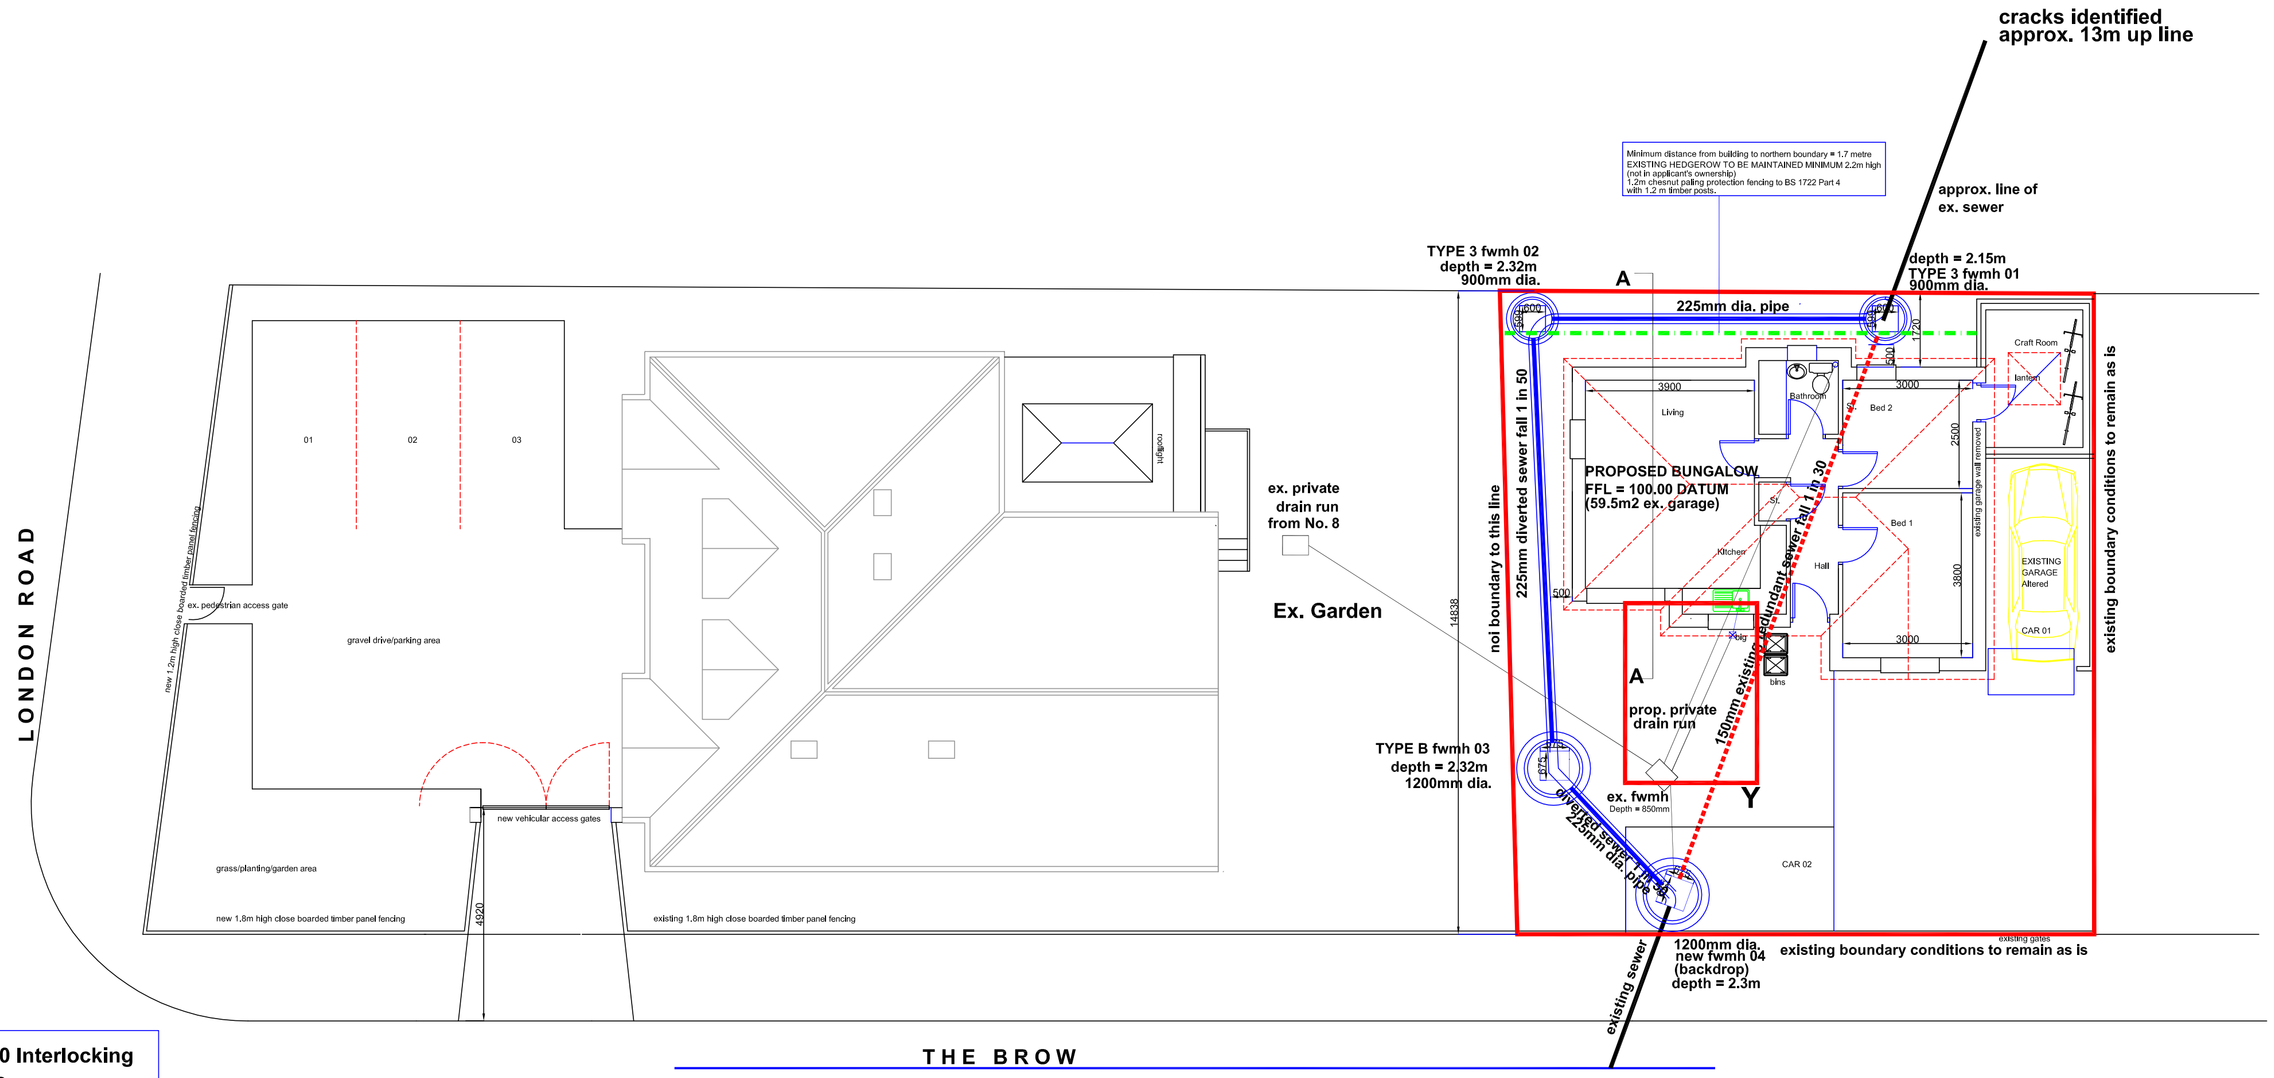


ROOF PLAN


Sandtoft 20/20 Interlocking Clay Roof Tile
COLOUR =Flanders

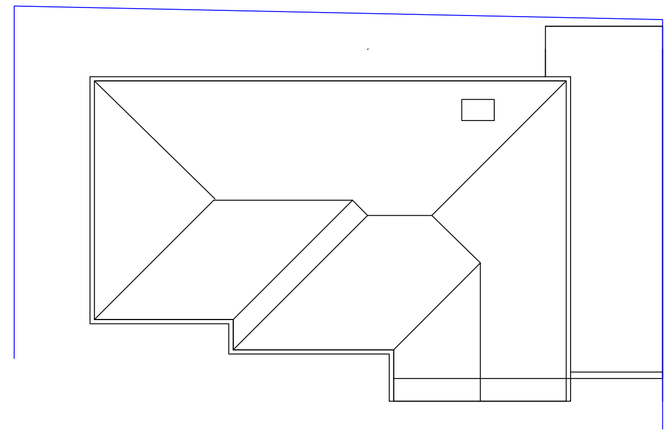


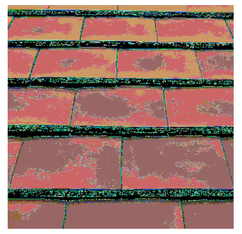

Imperial Bricks
COLOUR =Country Blend

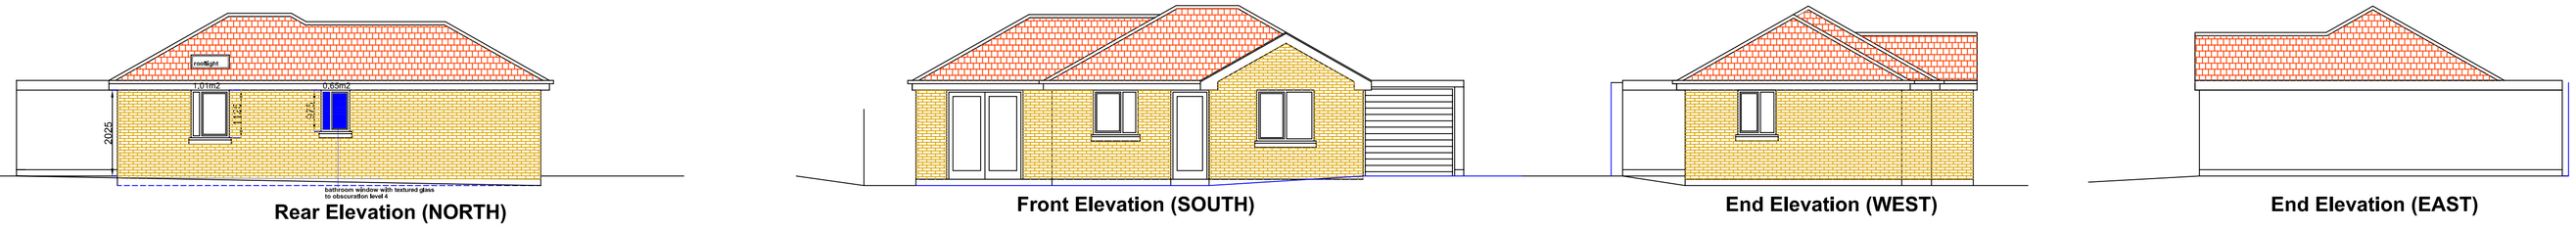

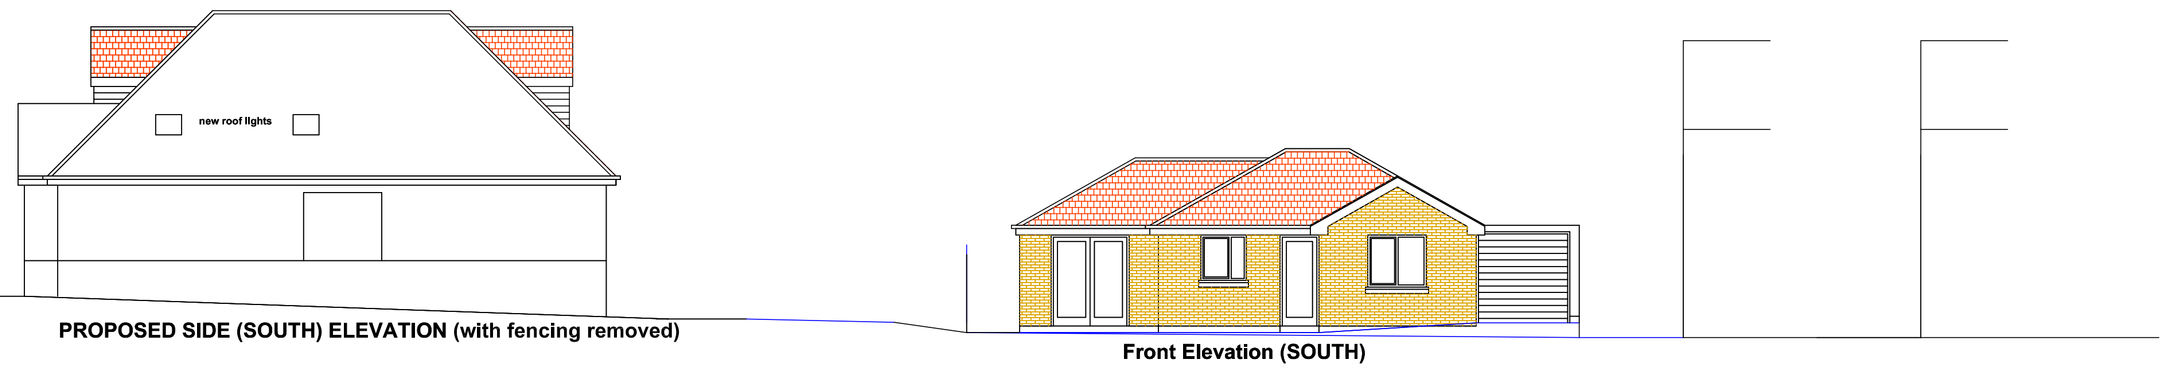

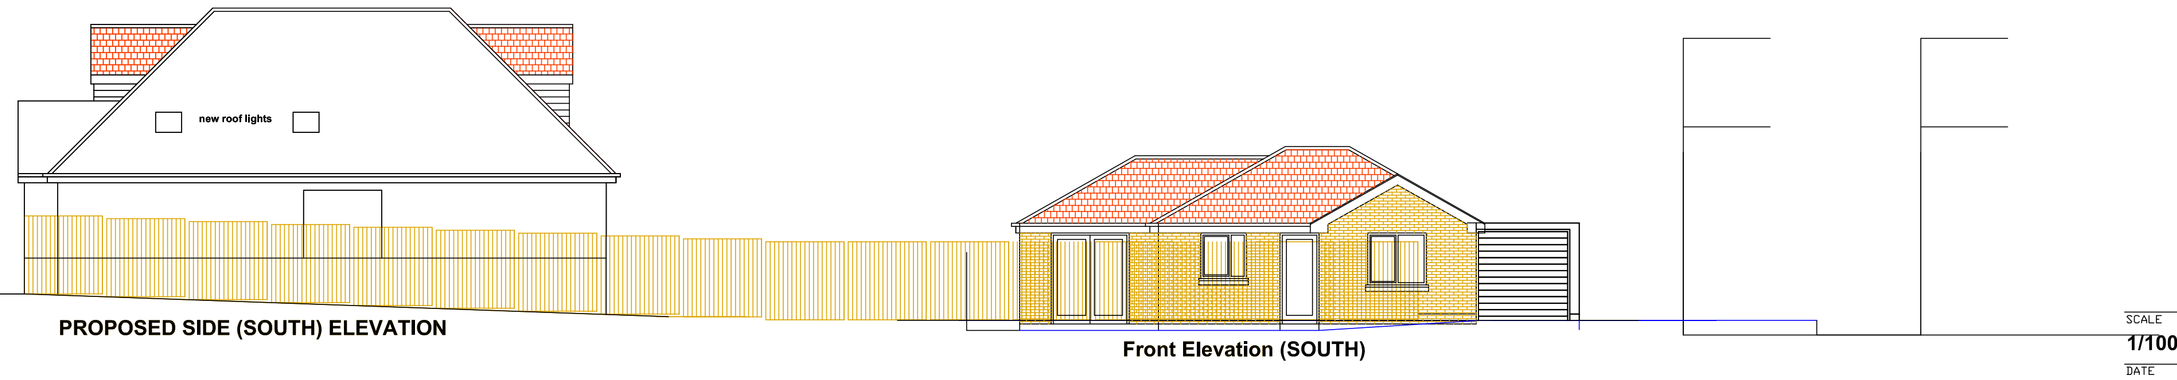

0 1M 5M 10M
500mm 2M

SCALE 1/100
DATE Jan. 2017
CONTRACTOR MUST CHECK ALL DIMENSIONS ON SITE ONLY FIGURED DIMENSIONS ARE TO BE ABIDED TO. ANY DISCREPANCIES ARE TO BE REPORTED TO THE ARCHITECT BEFORE PROCEEDING
© COPYRIGHT
AUTHOR PG

TITLE PROPOSED BUNGALOW
8, London Road - Widley
DETAIL General Arrangement
DRAWING No 17/01/PC03

PETER GALLOWAY PARTNERSHIP
pgp ARCHITECTS
HAVANT, HAMPSHIRE PO9 1RA
TEL: 02392 483153 MOB: 07808 483362
E-MAIL: peter@pgparchitects.co.uk