
NOTES:


Dimensions to be checked on site before commencing work. Any discrepancies shall be reported to the architect immediately.

Do not scale from these drawings except for planning purposes. Use figured dimensions only.


Where applicable this drawing is to be read in conjunction with other consultants' drawings.

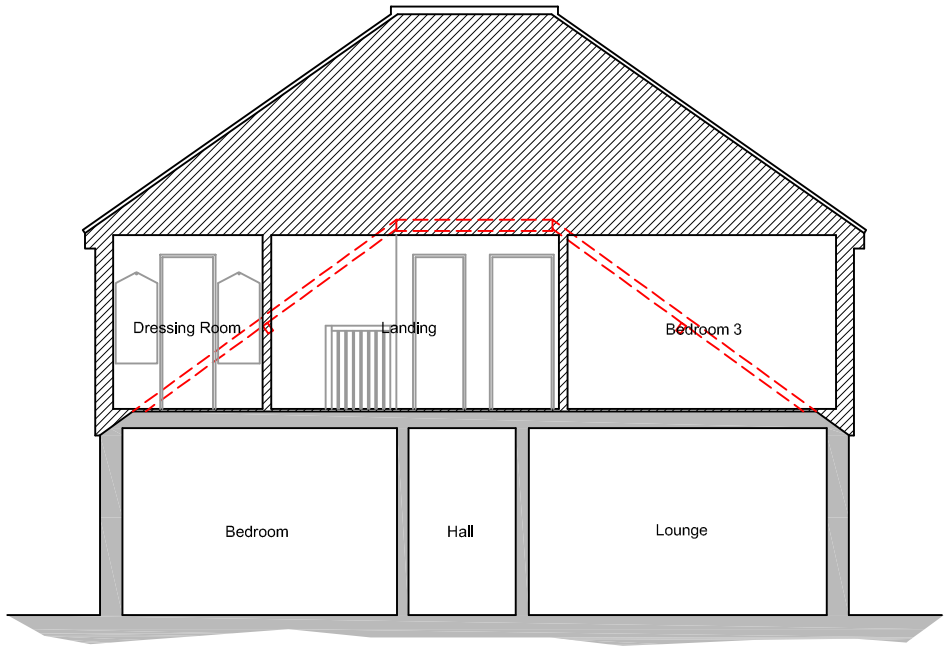


Section A-A

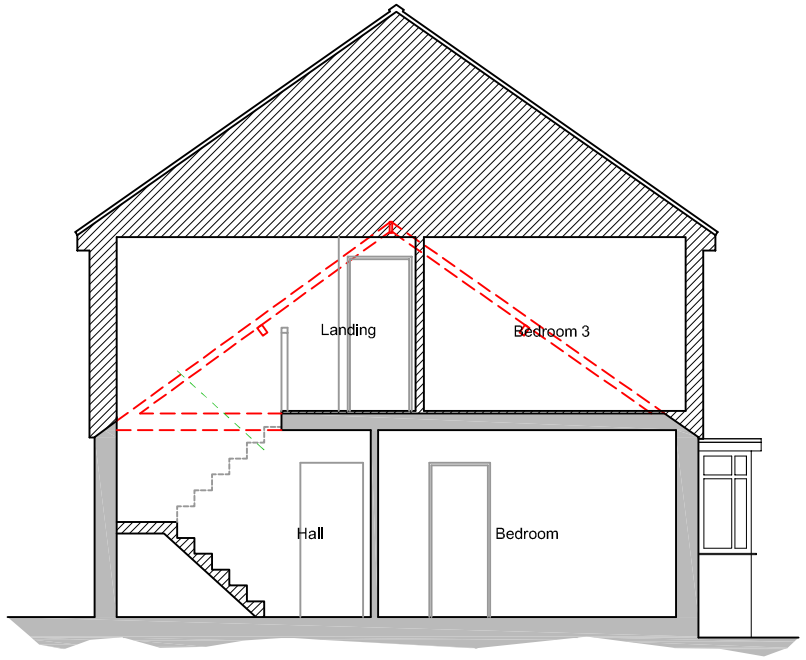


Section B-B

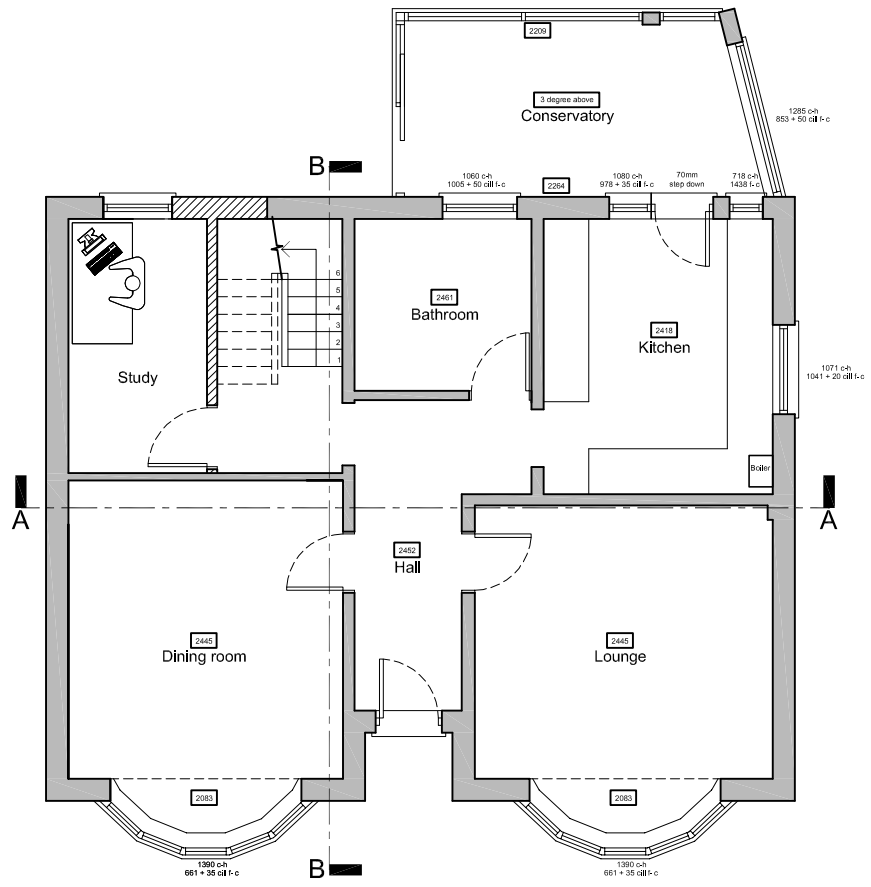

Ground floor plan

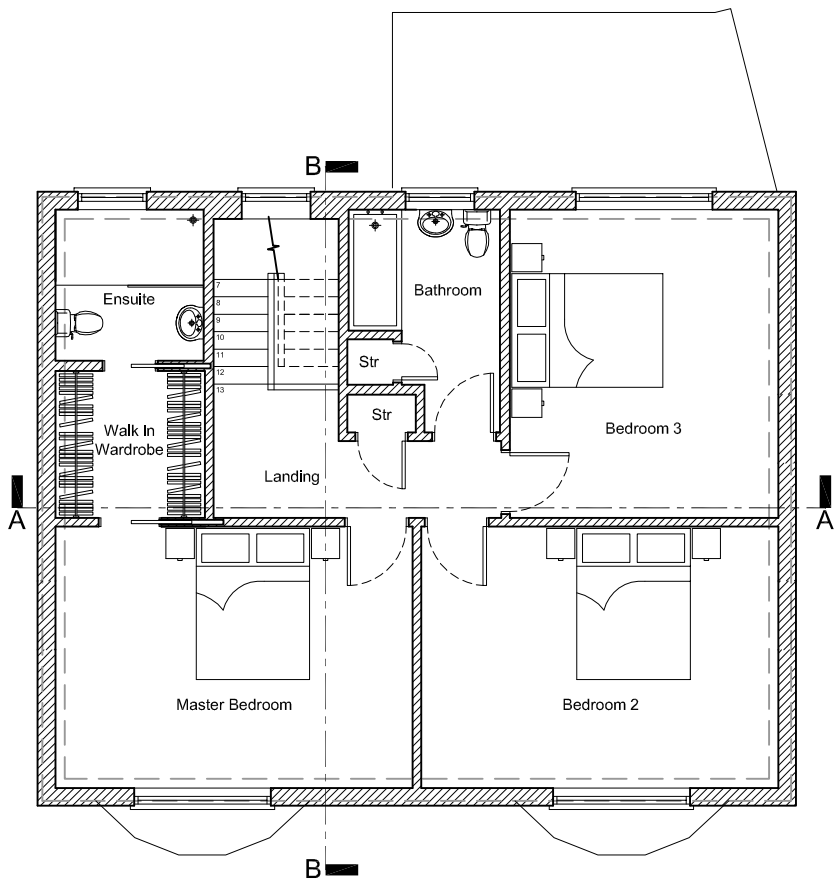

First floor plan

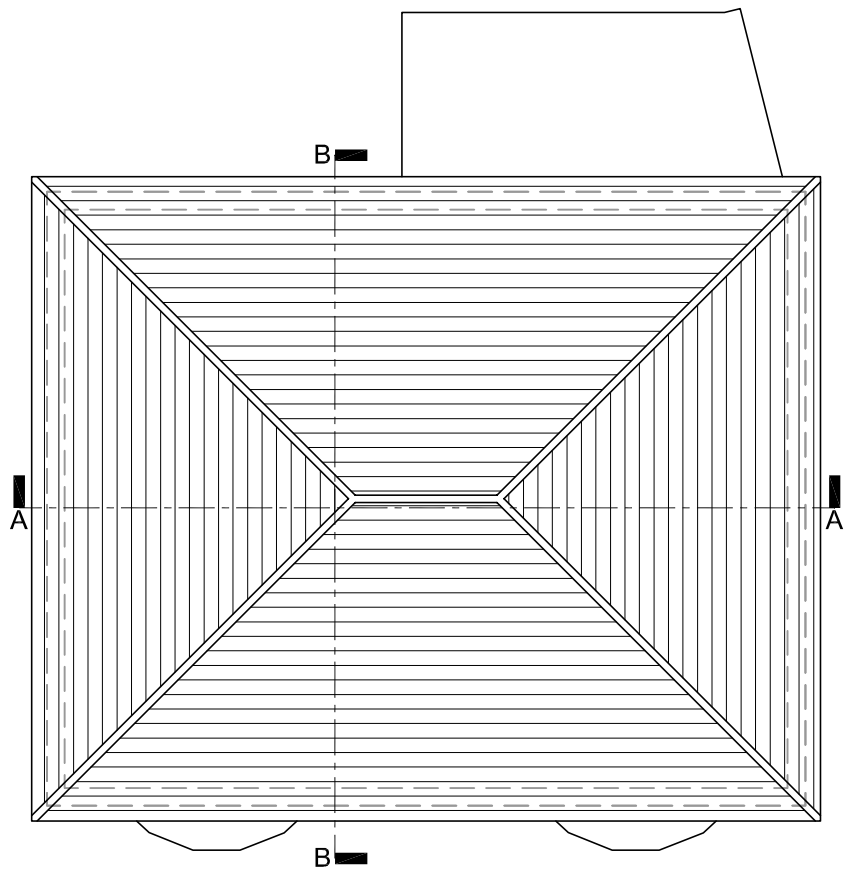

Roof plan

Proposed plans & sections scale 1:100

0 1 2 3 4 5 10

For MR & MRS HINKS	Title PROPOSED FLOOR PLANS & SECTIONS		Office Tel: 01243 933732
Project PROPOSED EXTENSION AT 12 ALAMEDA WAY WATERLOOVILLE HANTS, PO7 5HB	Date: Aug 2019 / Drawn: JB / Scale: 1:100 @ A3 / Checked: -		Email: admin@jb-architecturedesign.com
	Job Number: PL.288.19	Drawing Number: -03 / Revision	Web: www.jb-architecturedesign.com

JB architecture
JB ARCHITECTURE