
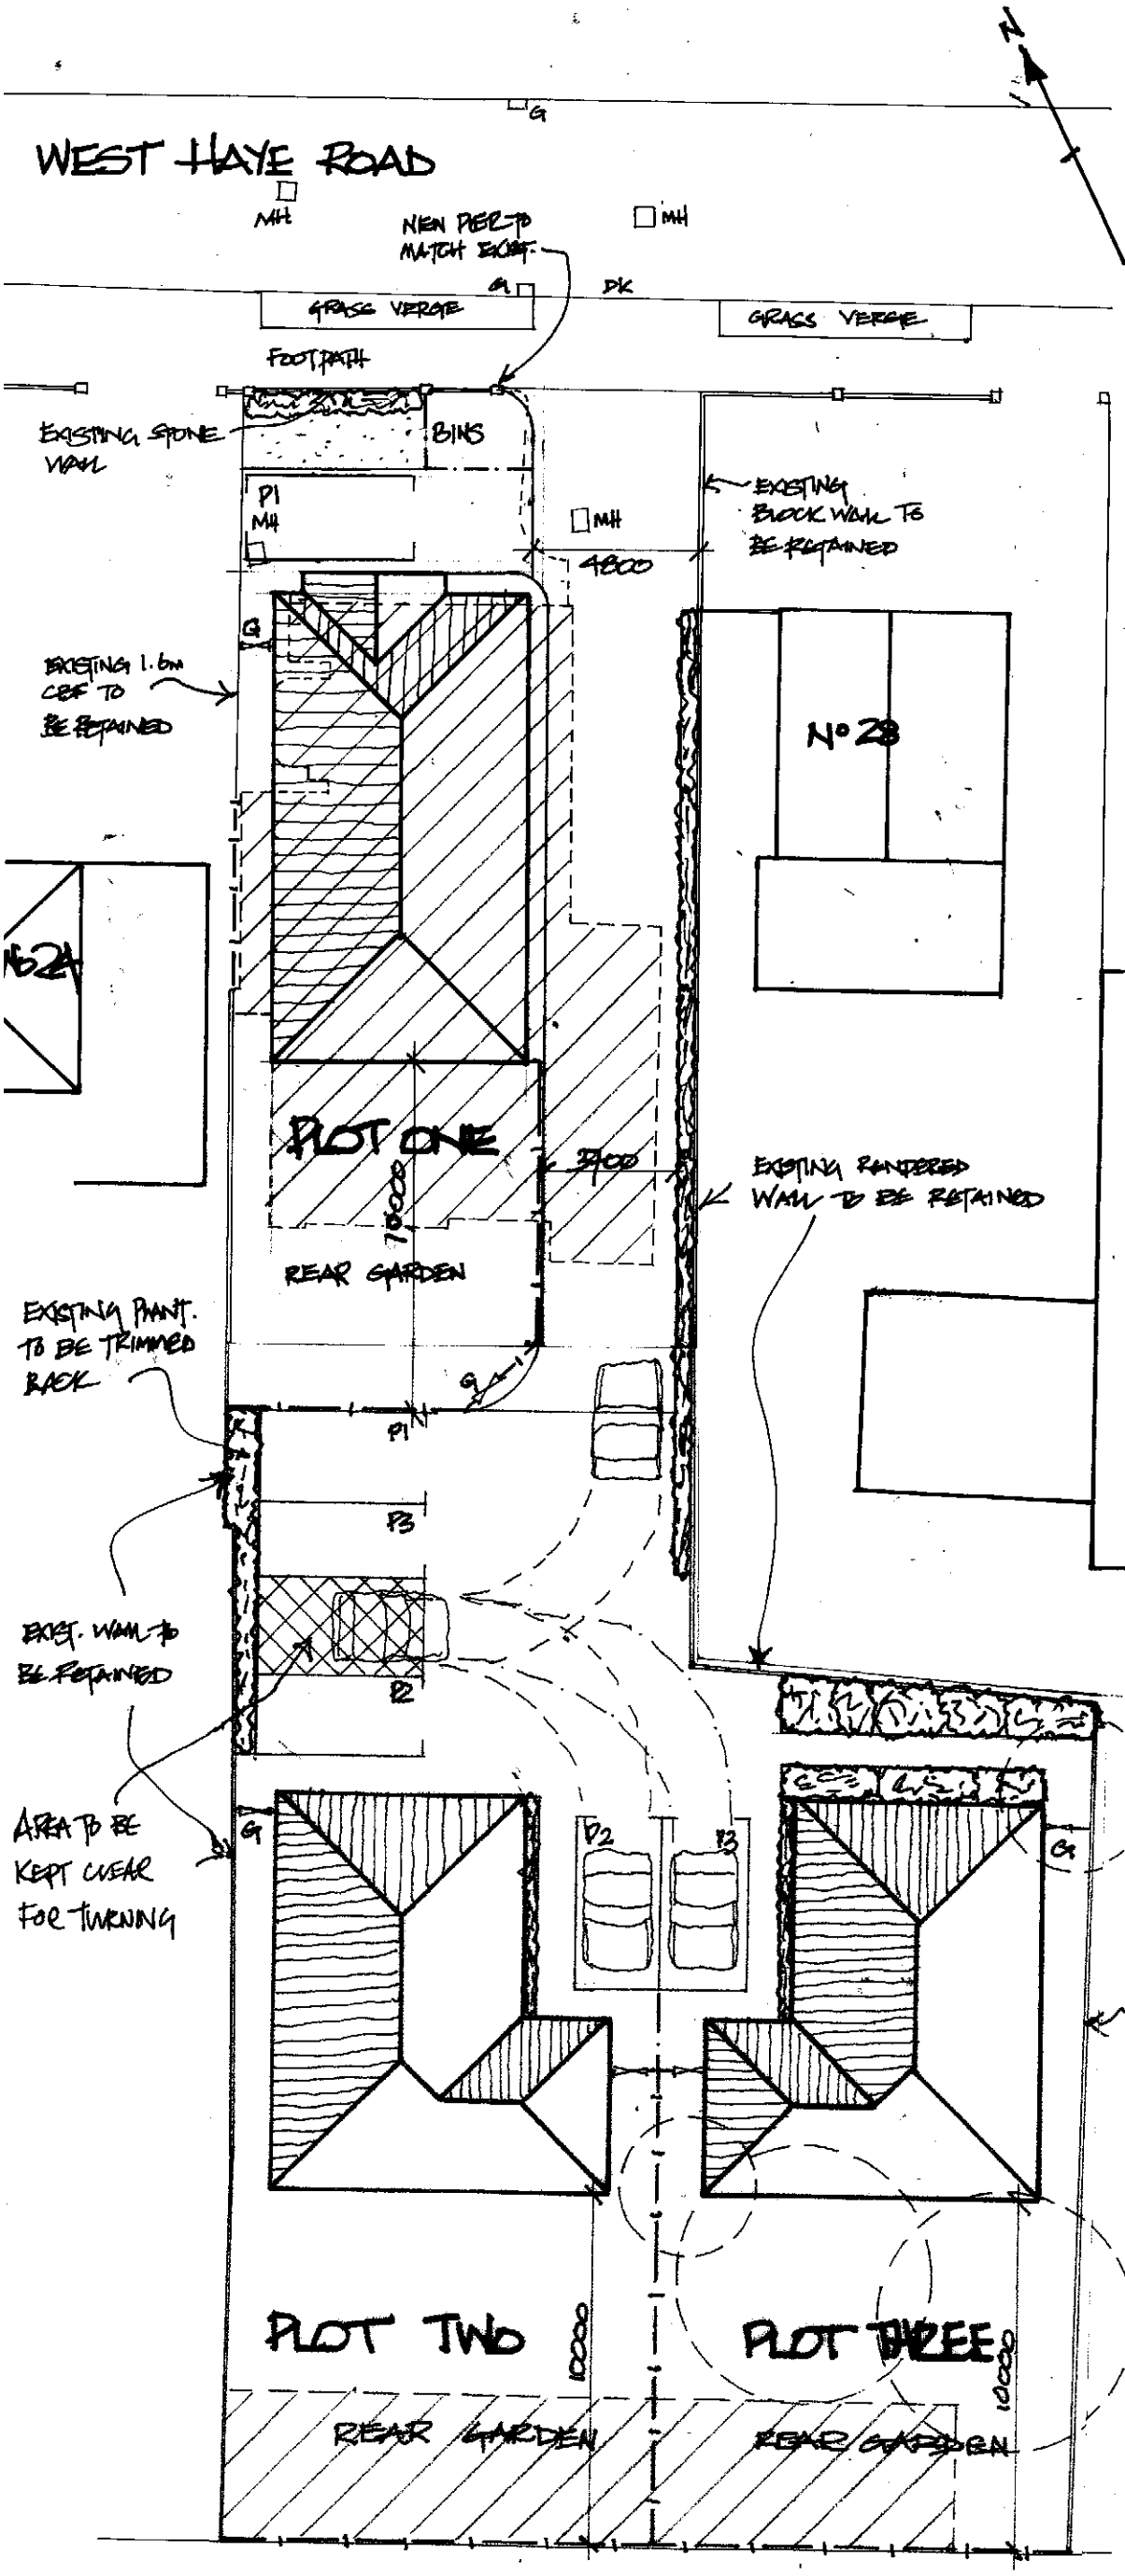


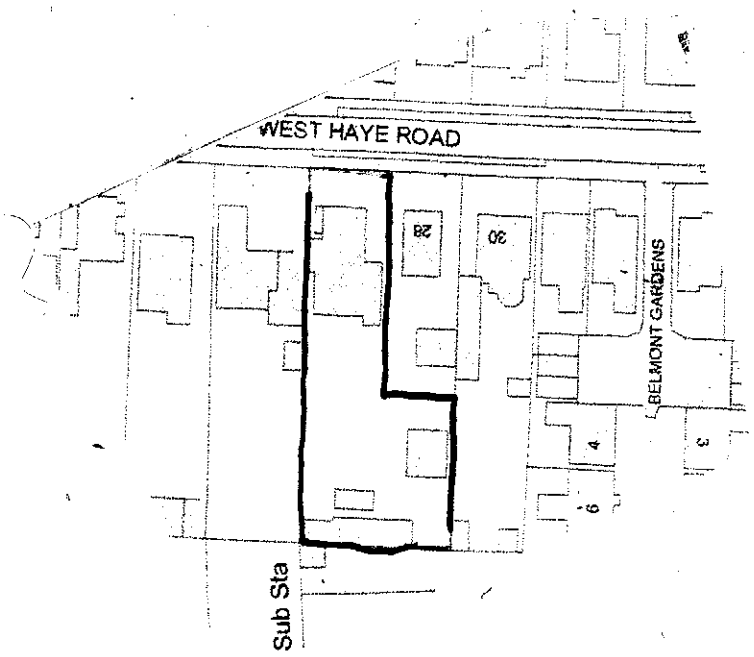

LOCATION PLAN

Scale 1:1250

OS LIC 100046326

EXISTING BUILDINGS TO BE DEMOLISHED

NEW 1.8M CLOSE BOARDED FENCE

NEW 1.0M CLOSE BOARDED FENCE

NEW LANDSCAPING

EXISTING BOUNDARY WALLS TO BE RETAINED

NEW LOCKABLE GATES

- CYCLE STORAGE TO BE WITHIN THE SECURE REAR GARDENS VIA A CYCLE HOOP.

0 2 4 6 8 10 SCALE 1:200

A	27/3/19	REDESIGN TO PLOT 2&3	DT

DEREK TREAGUS ASSOCIATES
ARCHITECTURAL SERVICES
No3-The Townhouse,20 Nelson Road,Southsea,
Hampshire PO5 2AS
Tel: 07956 624094
Email: derek.treagus@gmail.com

Project	DEVELOPMENT AT 26 WEST HAYE ROAD, HAYLING ISLAND, HAMPSHIRE.
Client	Mr & Mrs B Smith
Subject	Planning Drawing Site Plan
Date: March 2019	Scale: 1:200@ A3
Rev: A	Drg. No. **19/803/01**

- **Copyright reserved.**
- **All dimensions are to be site confirmed and should not be scaled unless for Planning purposes.**
- **Verify all queries with the office.**