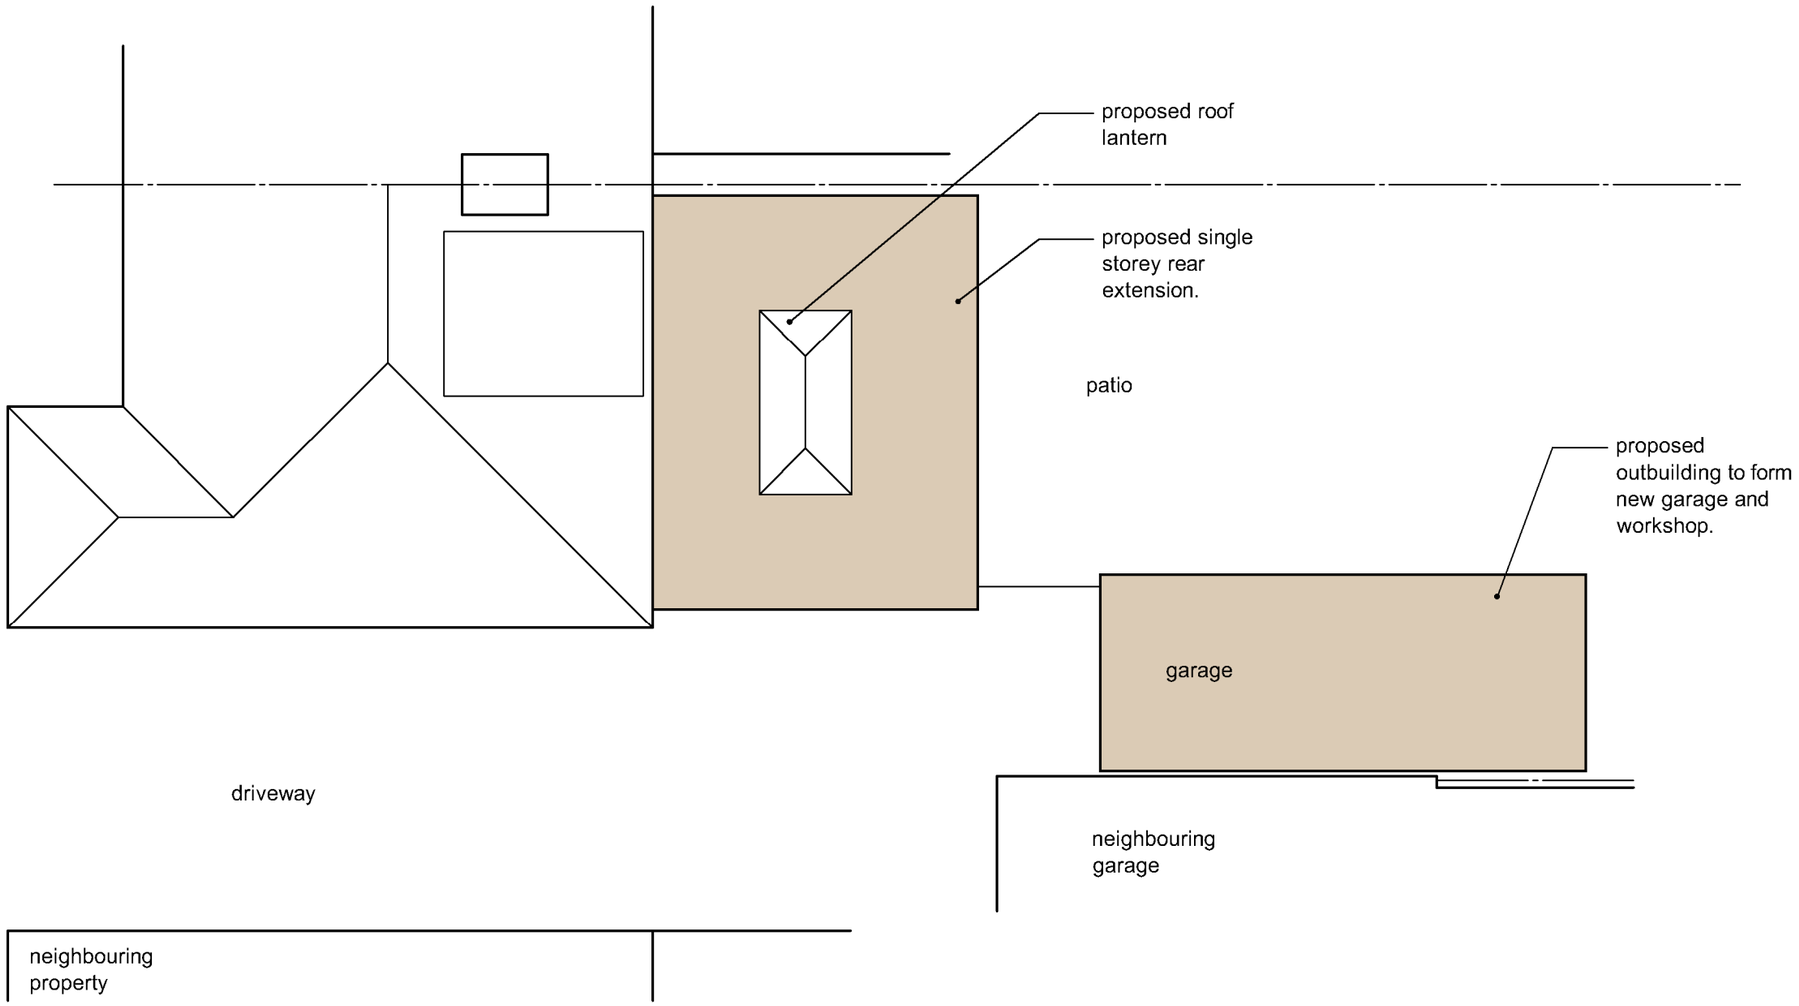

PROPOSED ROOF PLAN
SCALE 1:100

Note:
Do not Scale from this Drawing (except for planning approval).
All dimensions are in millimetres and to be checked on site.
All Dimensions relating to subcontractors or suppliers work must be checked and agreed between the main contractor and the sub-contractors and suppliers.

DRAWING TITLE
PLANNING APPLICATION - PROPOSED ROOF PLAN

DATE: July 2019
SCALE: 1:100 @ A3
DRN.: gp
CHK.: -
Drawing Ref: 19148 PL301
Rev: -

CLIENT
Mr & Mrs Worth, 44 New Road, Havant, Hants, PO9 1DE.

Gavin Page BA(hons)
tel. 07747 011252
email. gavin.page77@gmail.com

grp architectural design