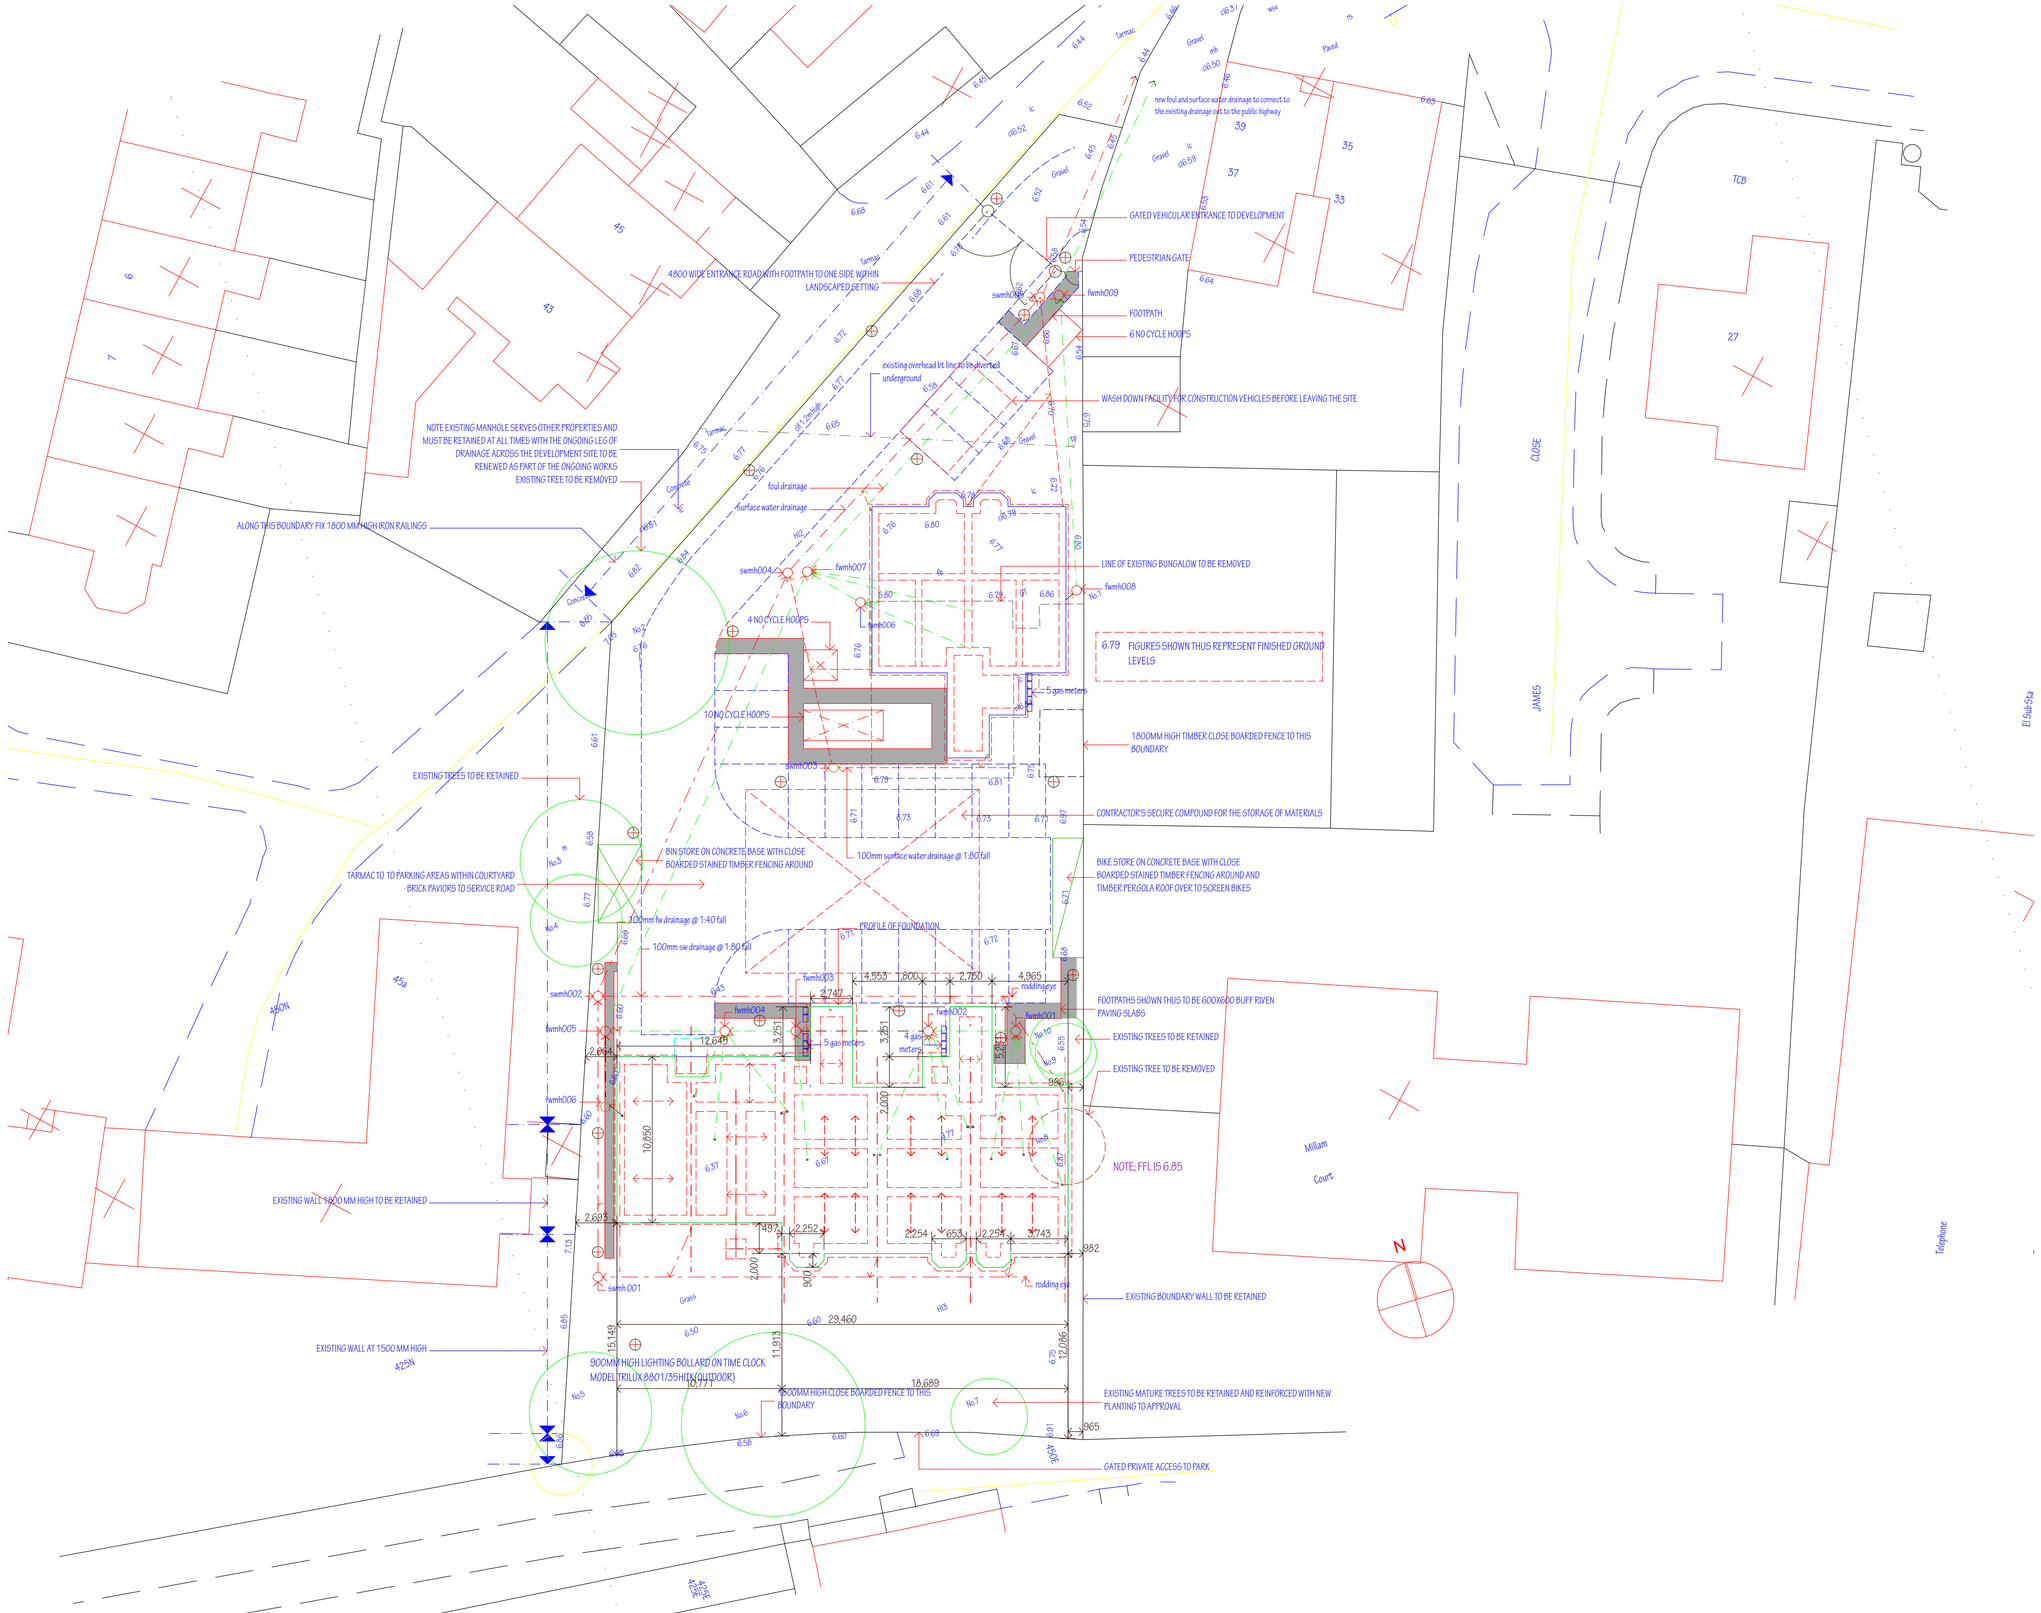



SITE PLAN EXTERNAL WORKS & DRAINAGE @ 1:200

NOTES;
This drawing is the copyright of
EDWARD CAUSH + ASSOCIATES
All dimensions must be checked on site prior to the commencement of construction and the Architect notified of any discrepancy. Figured dimensions are to be used in preference to scaled dimensions. The Local Planning Authority may scale from this drawing as the only exception. No deviation from the drawing will be permitted without the written consent of the Architect.

REVISIONS
A Details added in compliance with Planning Conditions 12:03:2008
B Phase 2 building addded 04:01:2011
C Bin stores addded 18:0:2011
D External works modifications 17:03:2011
E Public Utilities added 22:03:2011
F Foundations amended 05:05:2011
G External works amended 31:10:2019

PURPOSE OF ISSUE
INFORMATION
DESIGN
TENDER
CONSTRUCTION

EDWARD CAUSH + ASSOCIATES
ARCHITECTS
11 SOUTHDOWN ROAD COSHAM PORTSMOUTH PO6 2EB
phone 023 92 384477
fax 023 92 361582
email: eca@south-down.demon.co.uk

CLIENT
MR IAN BARRETT

JOB TITLE
PROPOSED DEVELOPMENT OF
41 STATION ROAD
HAYLING ISLAND
PO11 0EA

DRAWING TITLE
EXTERNAL WORKS and DRAINAGE SHOWING PHASES 1 & 2

SCALE 1:200
DATE 04:01:2011
DRAWN BY EC
CHECKED BY

DRAWING NUMBER
04:924:L(2-) 211 G