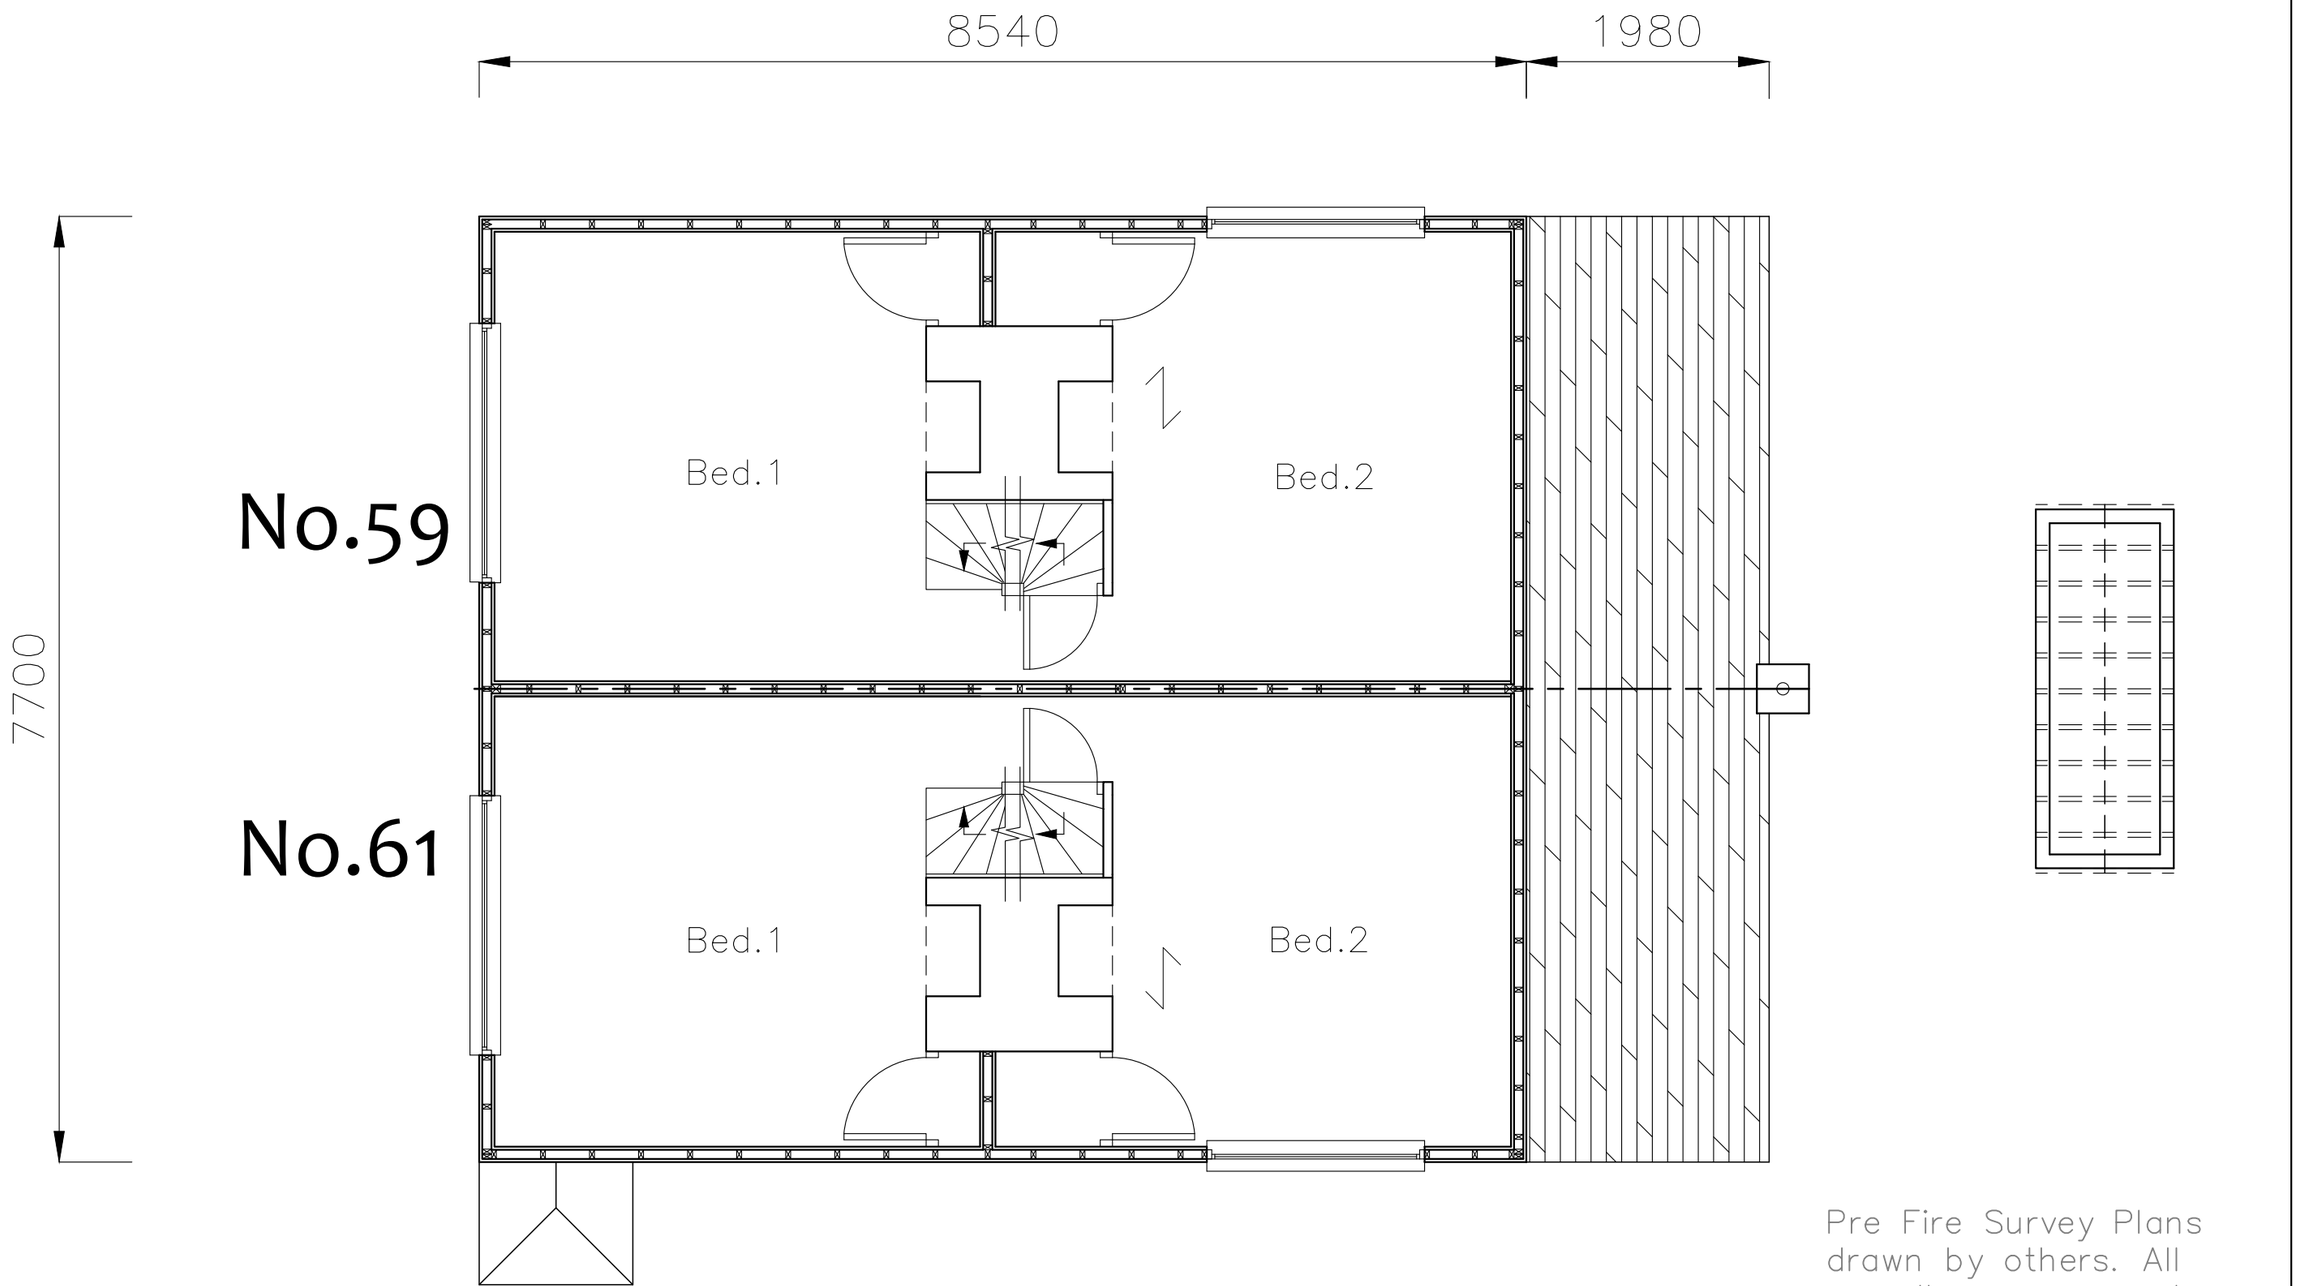


Pre Fire Survey Plans drawn by others. All overall measurements to be checked on site via the footprint remains

59&61
Langstone Rd,
Havant,
Hampshire
P09 1RB

First Floor Plan: Prior to Fire Damage

Revisions
a) Note/Date/Initial
b)
c)
d)

CAAD
Critchley Architecture And Design Ltd.
Contact: 02392 474 919 | info@caad.online
The Old Brewery,15E South Street, Havant, PO9 1BU

Rotate −9°

Scale A1=1:25, A3=1:50
Drawn SAR
Date 24/01/19

0

19008–206

5m 10m 15m 20m