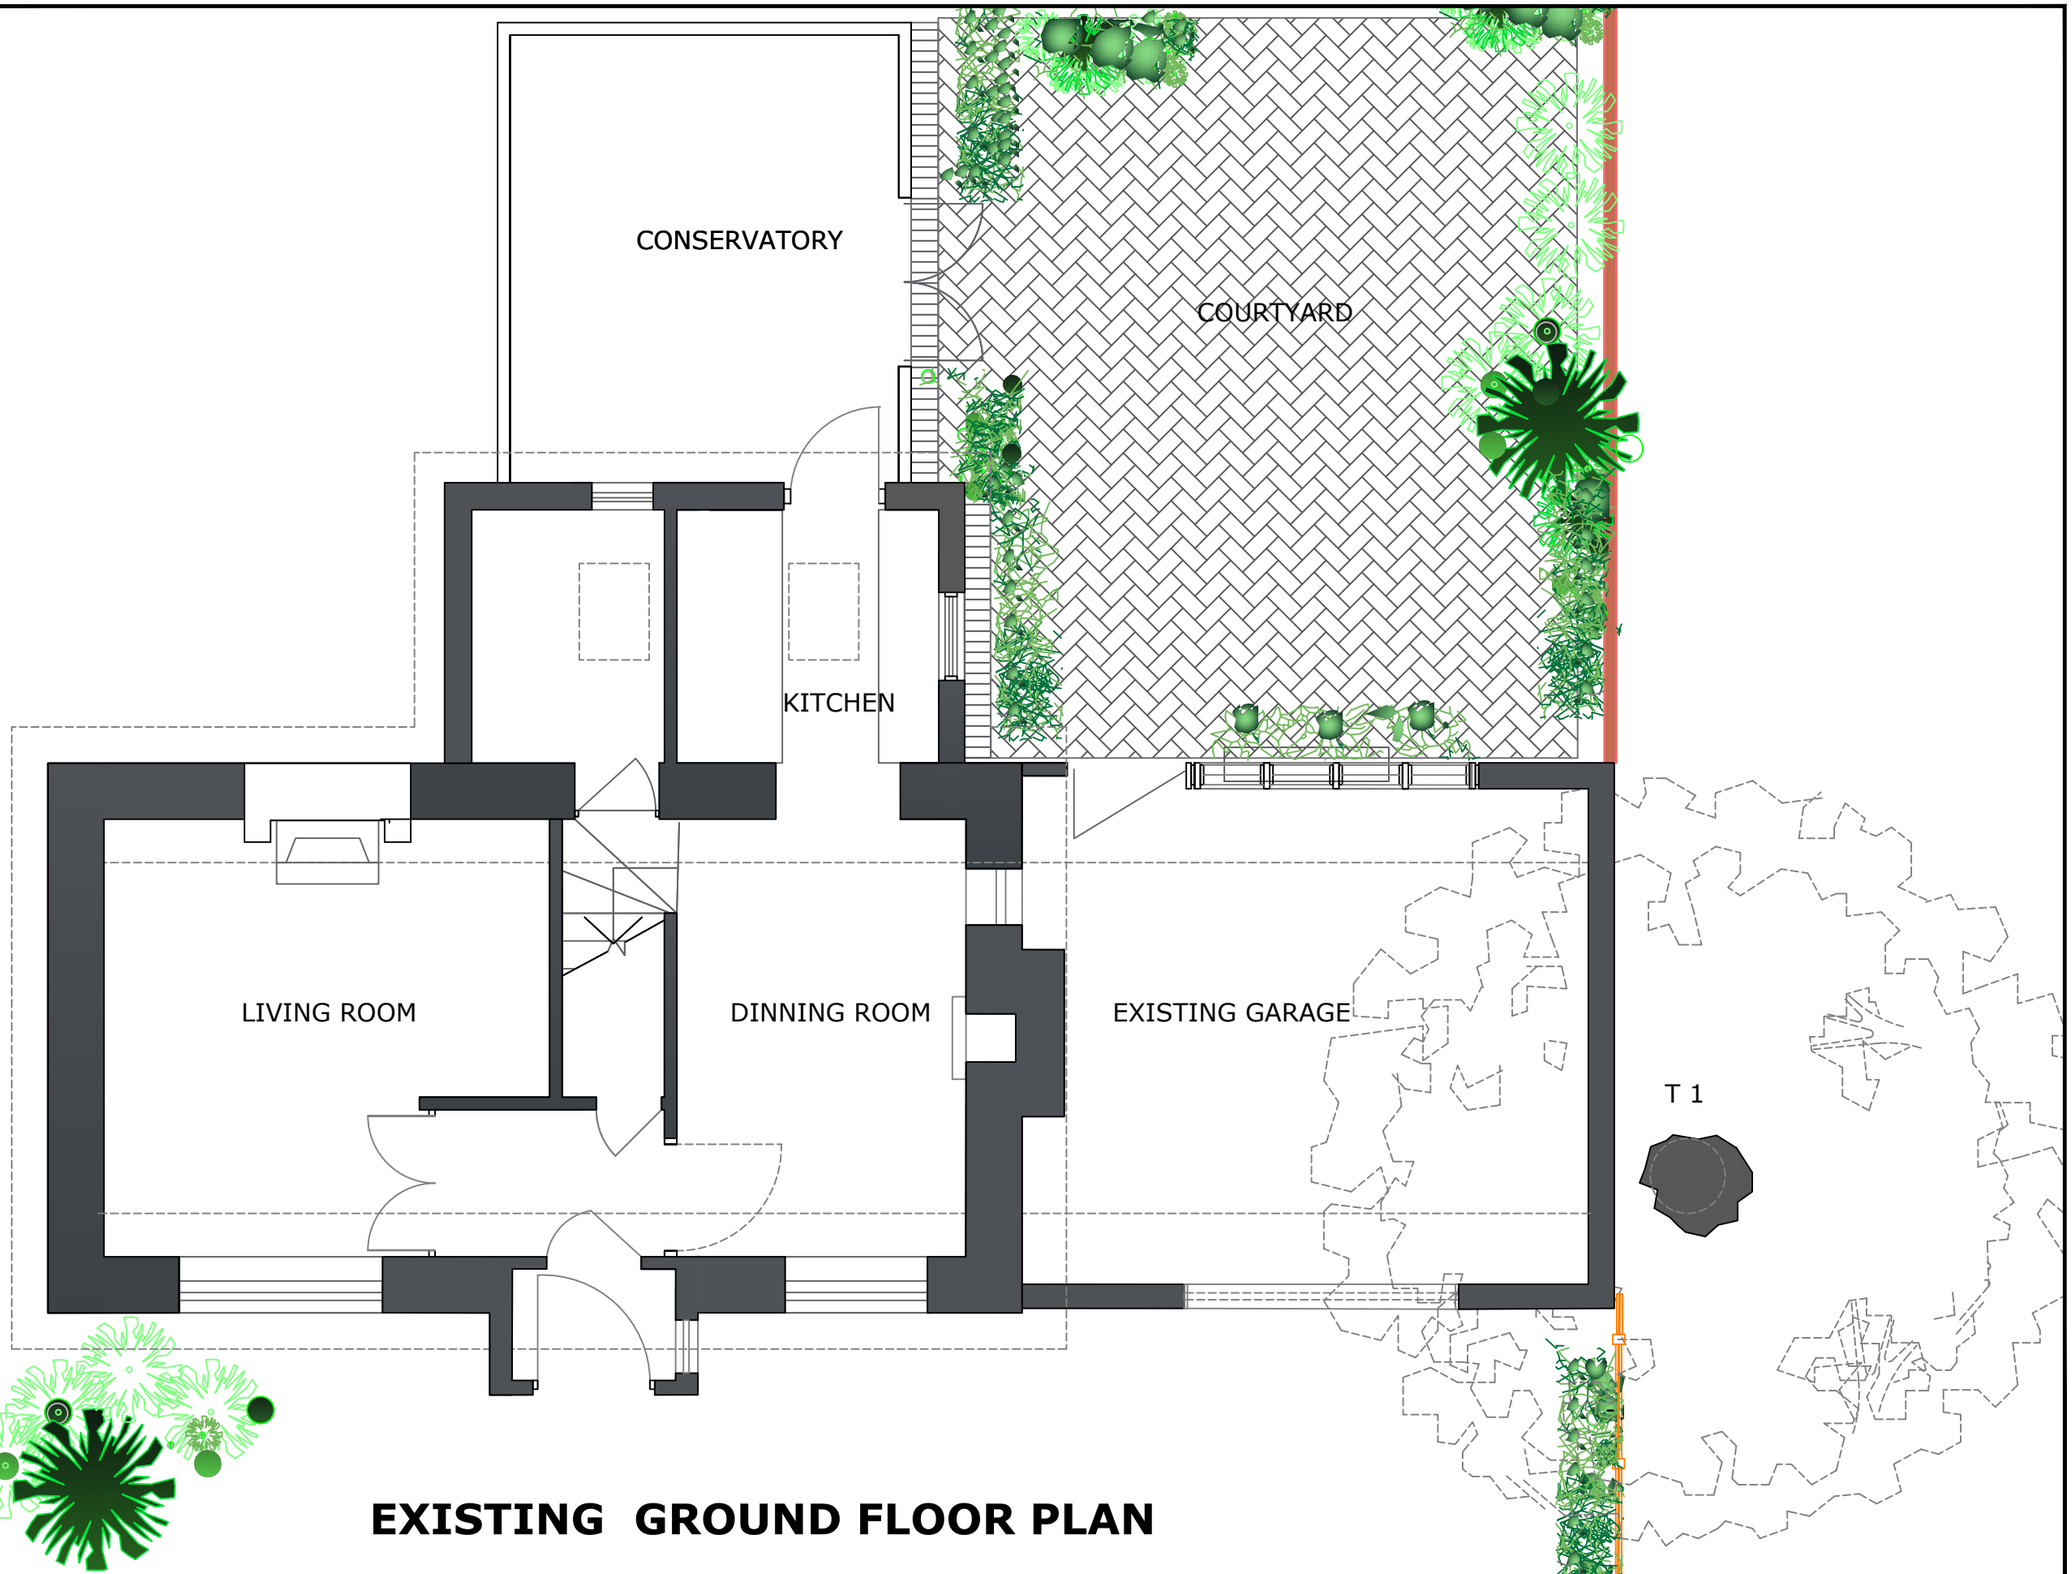

EXISTING GROUND FLOOR PLAN

Rev:	Description:	Date:
A	Submitted for planning consent	14.07.19

Architect:
Pavla Heath Chartered Architect
16 Bell Lane, Fetcham,
Surrey KT22 9NF
Tel: 07866813769
Email: pavlaheath@hotmail.com

Project Name:	Extension to 18 Church Path				
Drawing Title:	Existing Ground Floor Plan				
Purpose of Issue:	Planning			DRG No.	REV.
Drawing Scale:	1:50	Drawn Date:	May '19	18CP/E/01	A