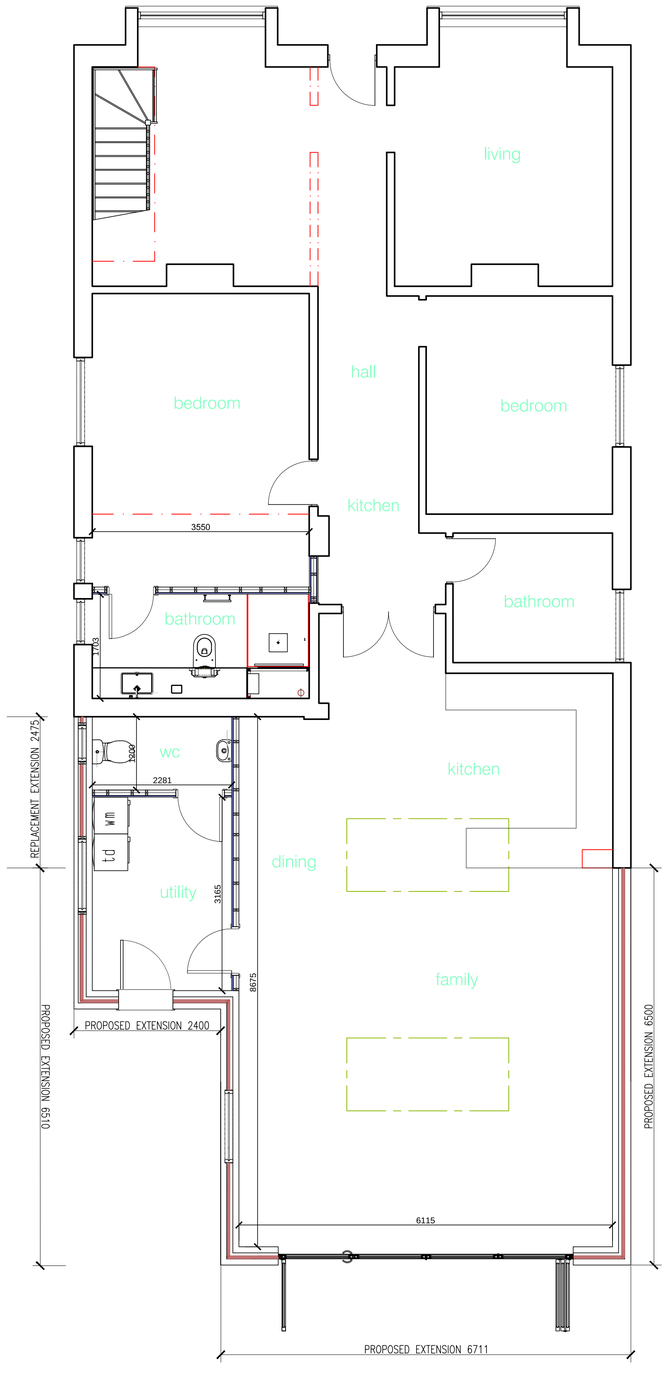


## Proposed Ground Floor Plan

Scale 1:50 @ A1, 1:100 @ A3

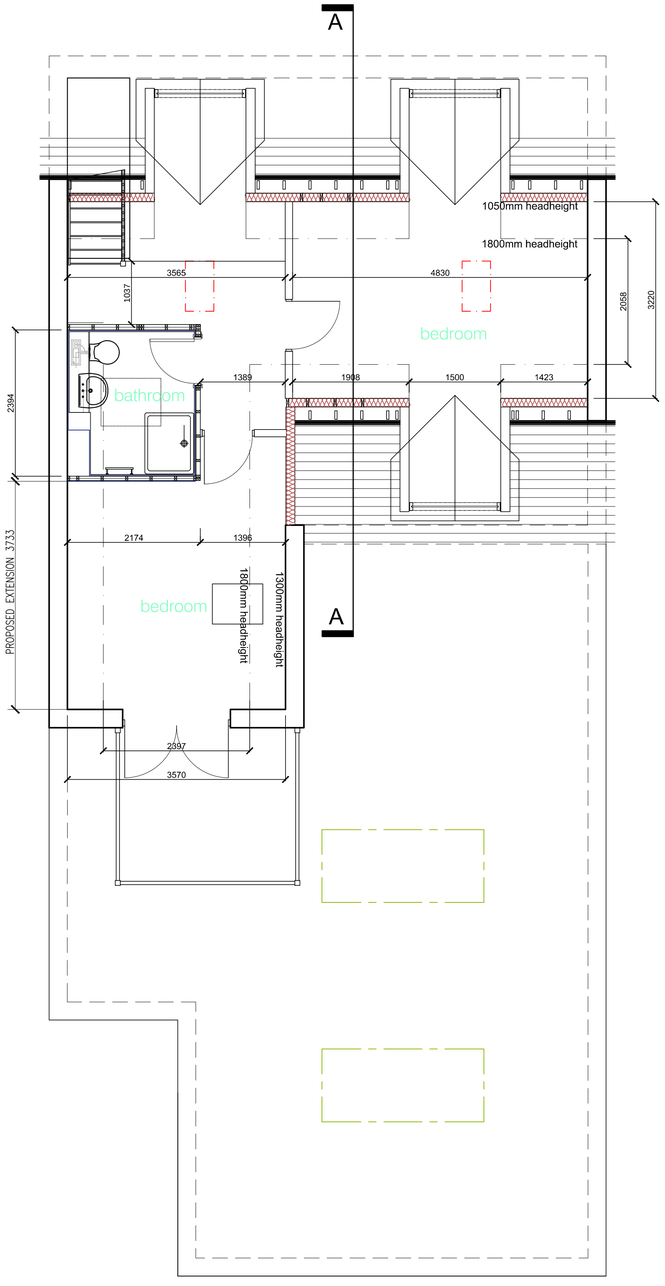


## Proposed First Floor Plan

Scale 1:50 @ A1, 1:100 @ A3

0.5 0 0.5 1.0 1.5 2.0 2.5 3.0 3.5 4.0 4.5 5.0

1:50

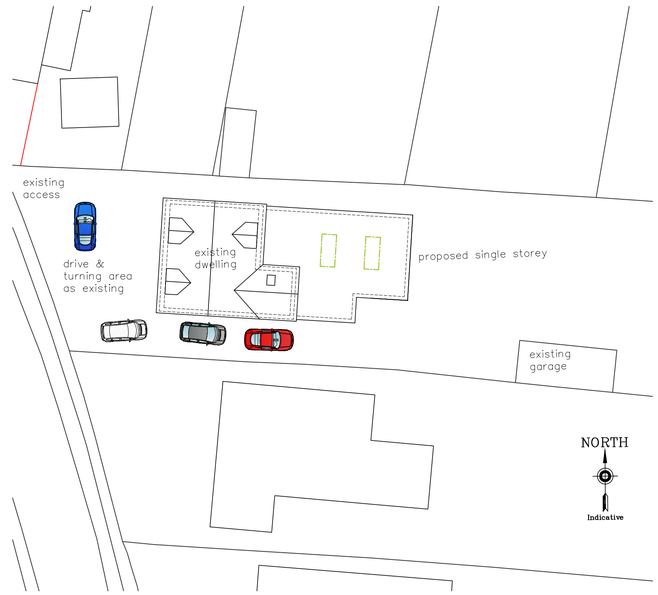


## Block Plan

Scale 1:250 @ A1, 1:500 @ A3

2 0 2 4 6 8 10 12 14 16 18 20

1:250

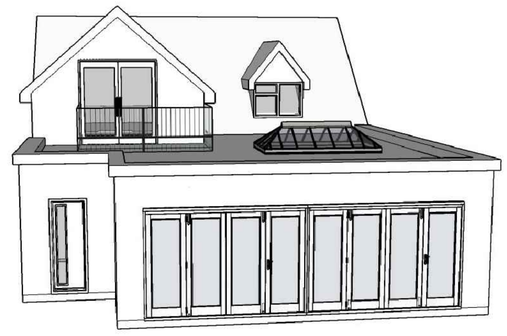

Indicative rear perspective

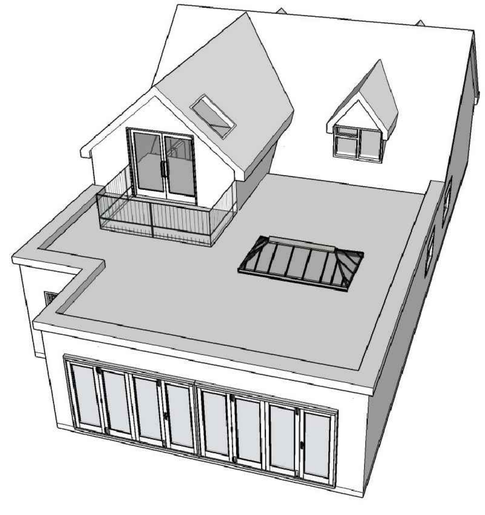

Indicative rear 'birds-eye' perspective

notes

this drawing is the copyright of the HRP ARCHITECTS LTD and must not be reproduced in whole or part or used for the execution of works without their permission.

all dimensions to be checked on site prior to commencement of construction works and the architect notified of any discrepancy.

figured dimensions are to be used in preference to scaled dimensions.

no deviation from this drawing will be permitted without prior consent of the architect.

all drawings are prepared subject to a full measured and structural survey of the buildings and site.

all structural work is subject to the appointment of a structural engineer to confirm and agree the structural proposals.

os promap licence no. 100020449.

scale width 100mm @ a1 - 50mm @ a3

client

| revision | notes | date | drawn | check |
|---|---|---|---|---|
| | | | | |

hrp

architects ltd

First Floor, 18 Limberline Spur
hilsea, portsmouth, hampshire, po3 5hj

tel: 023 9269 1843
fax: 023 9263 9722
email: info@hrp-architects.com
website: hrp-architects.com

| | |
|---|---|
| project | 74 Fir Copse, Waterlooville PO7 5HY |
| detail | Proposed Floor Plans |
| drawn | mmh |
| checked | |
| date | May19 |
| status | PLANNING |
| a1 scale | 1:50 |
| a3 scale | 1:100 |
| rev | 8841 02 |