LISTED BUILDING CONSENT	Drawing
EMSWORTH SLIPPER SAILING CLUB EMSWORTH, HAMPSHIRE	
GROUND FLOOR PLAN-PROPOSED	Title
LBA2 - Sheet 1 of 1	Drawing No.
FEB 2019	Date
1:50 (A3) PDF	Scale
Derrick Johnson	Revised By

Area of works Existing Galley & Male/Female Toilets

Reconfigured both M/F toilets

Enlarge historic door opening to create new opening between existing and proposed/additional galley space

Provide an additional 6.25m2 of Galley Space
Currently Galley Space 10.5m2

New and Existing Partition Walls required, re-use of existing doors
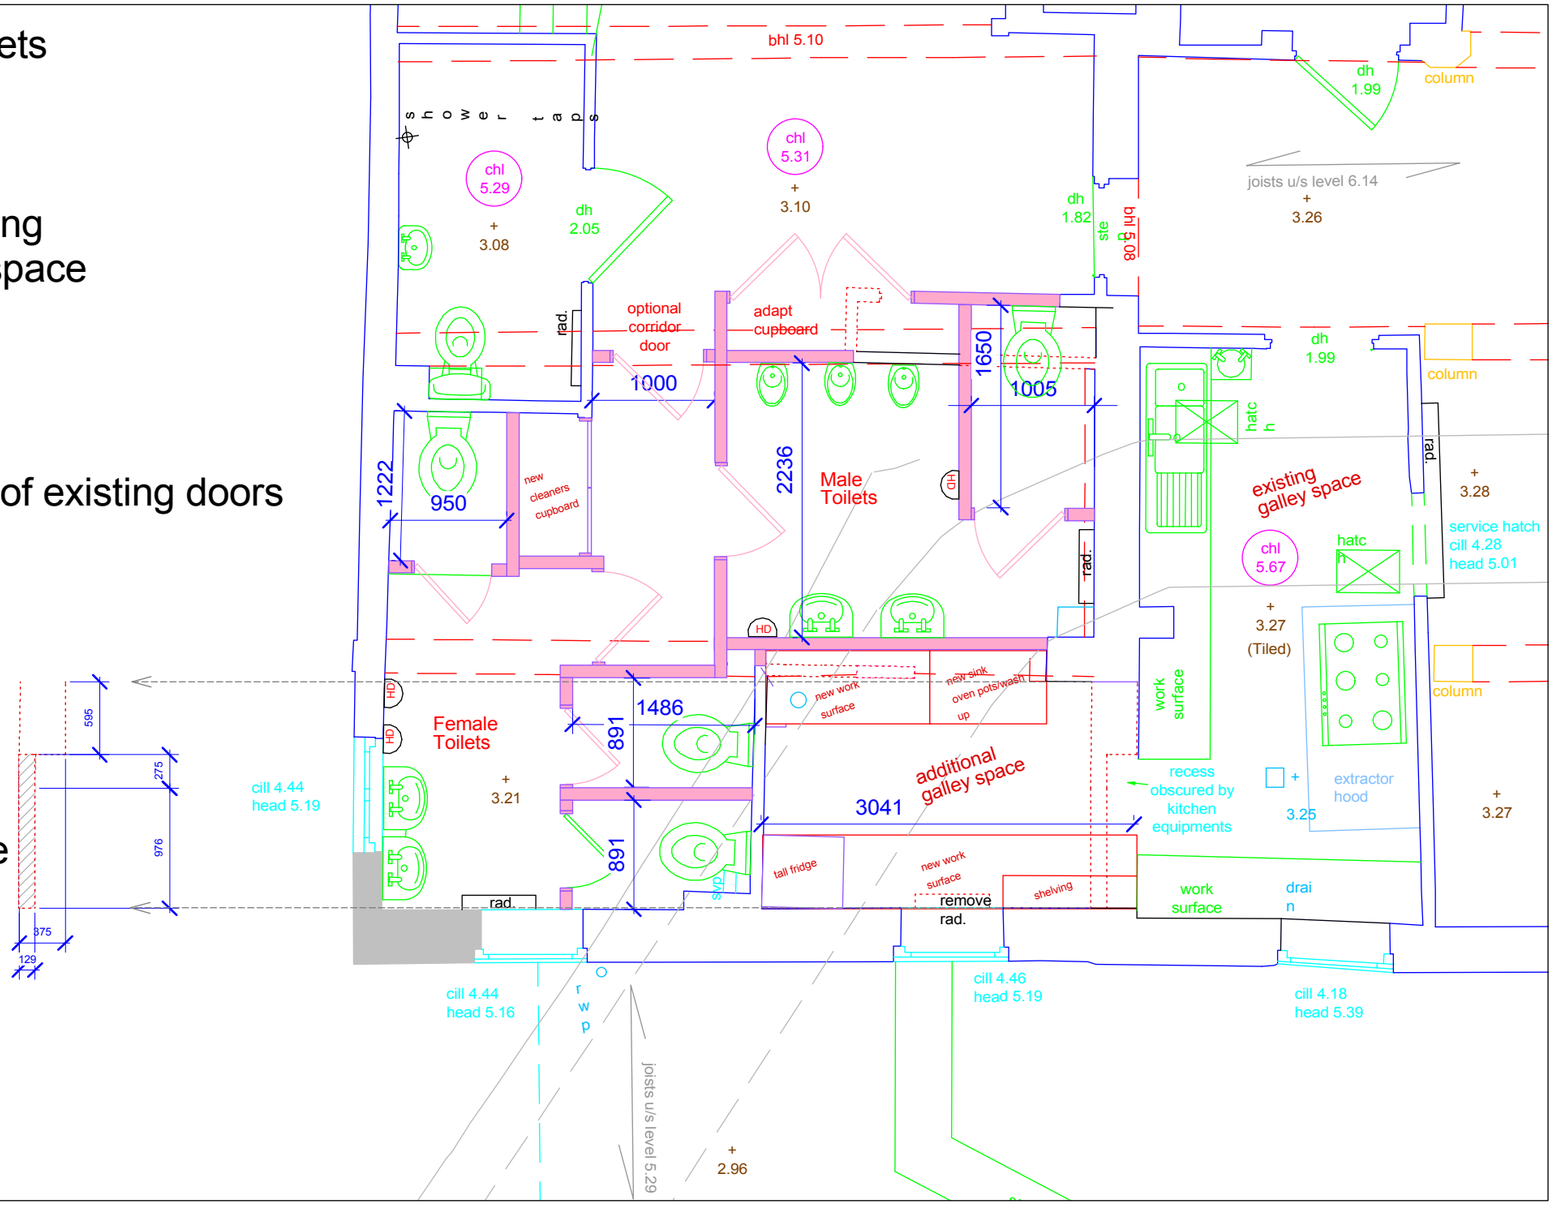
Detail of small section of wall proposed to be removed.The hatched narrow section of the wall appears to be a historic door opening between the two buildings.