note:
1. this drawing is the copyright of PH Design and is not to be reproduced without consent.
2. the contractor is to check all dimensions and levels before site works commence and/or preparation of workshop drawings.

| revision | date | amendment |
|---|---|---|
| A | 17.4.19 | PLANNING REVISIONS |




## proposed roof plan

SCALE 1:100

## location plan

SCALE 1:1250
CROWN COPYRIGHT RESERVED
OS LICENCE SR 100028450

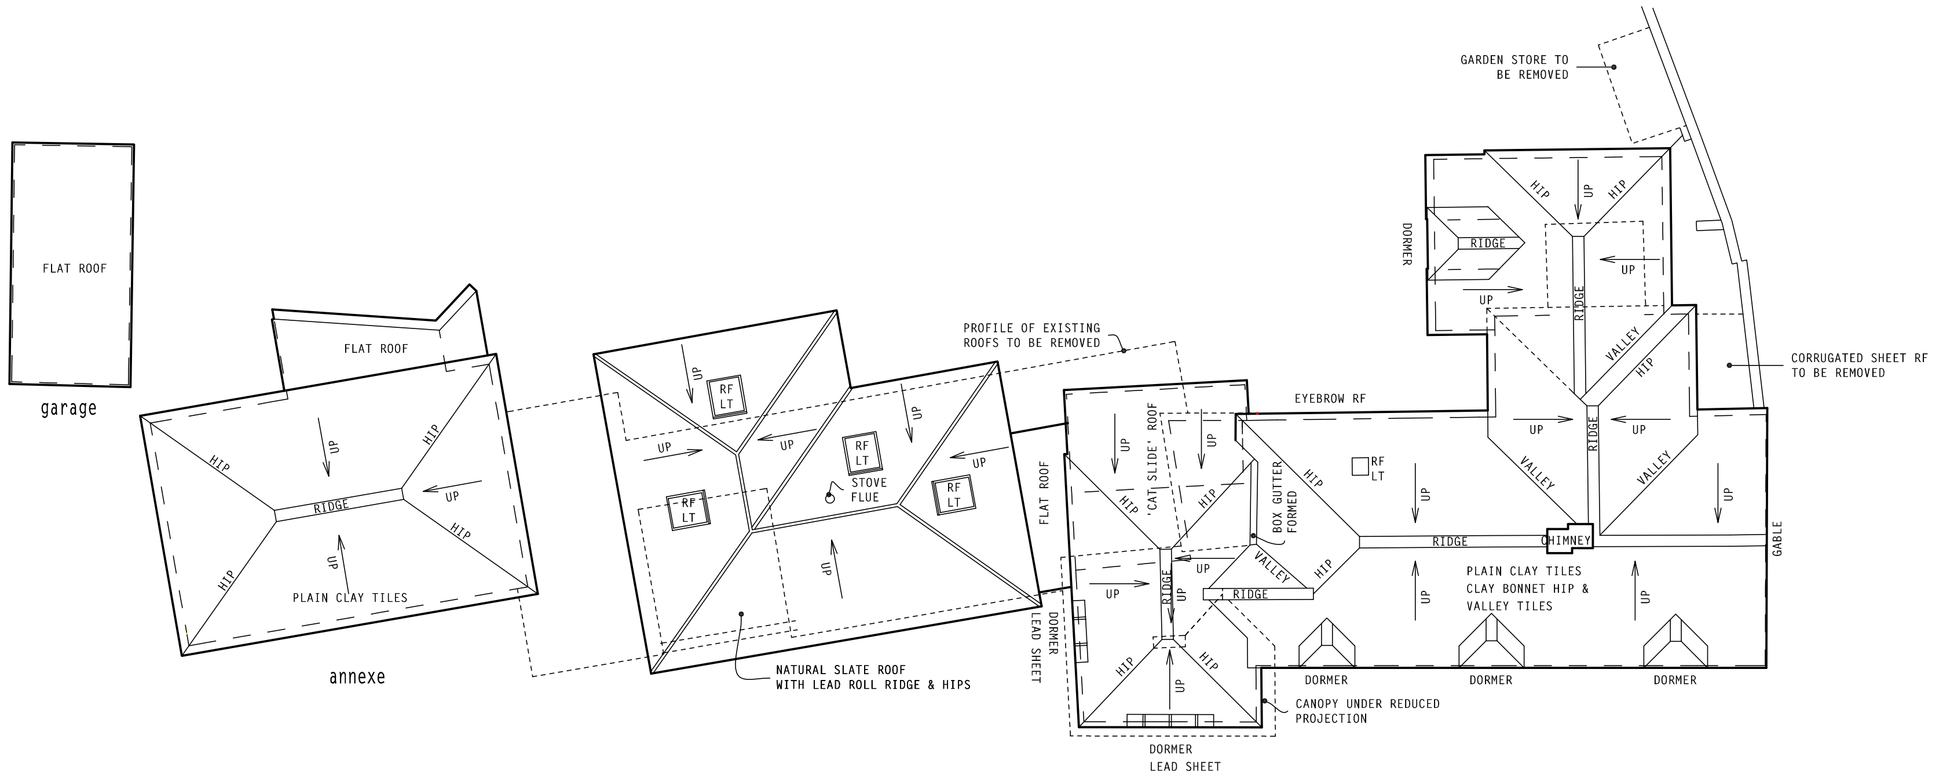


## existing roof plan

SCALE 1:100

north

## roof plans & location plan

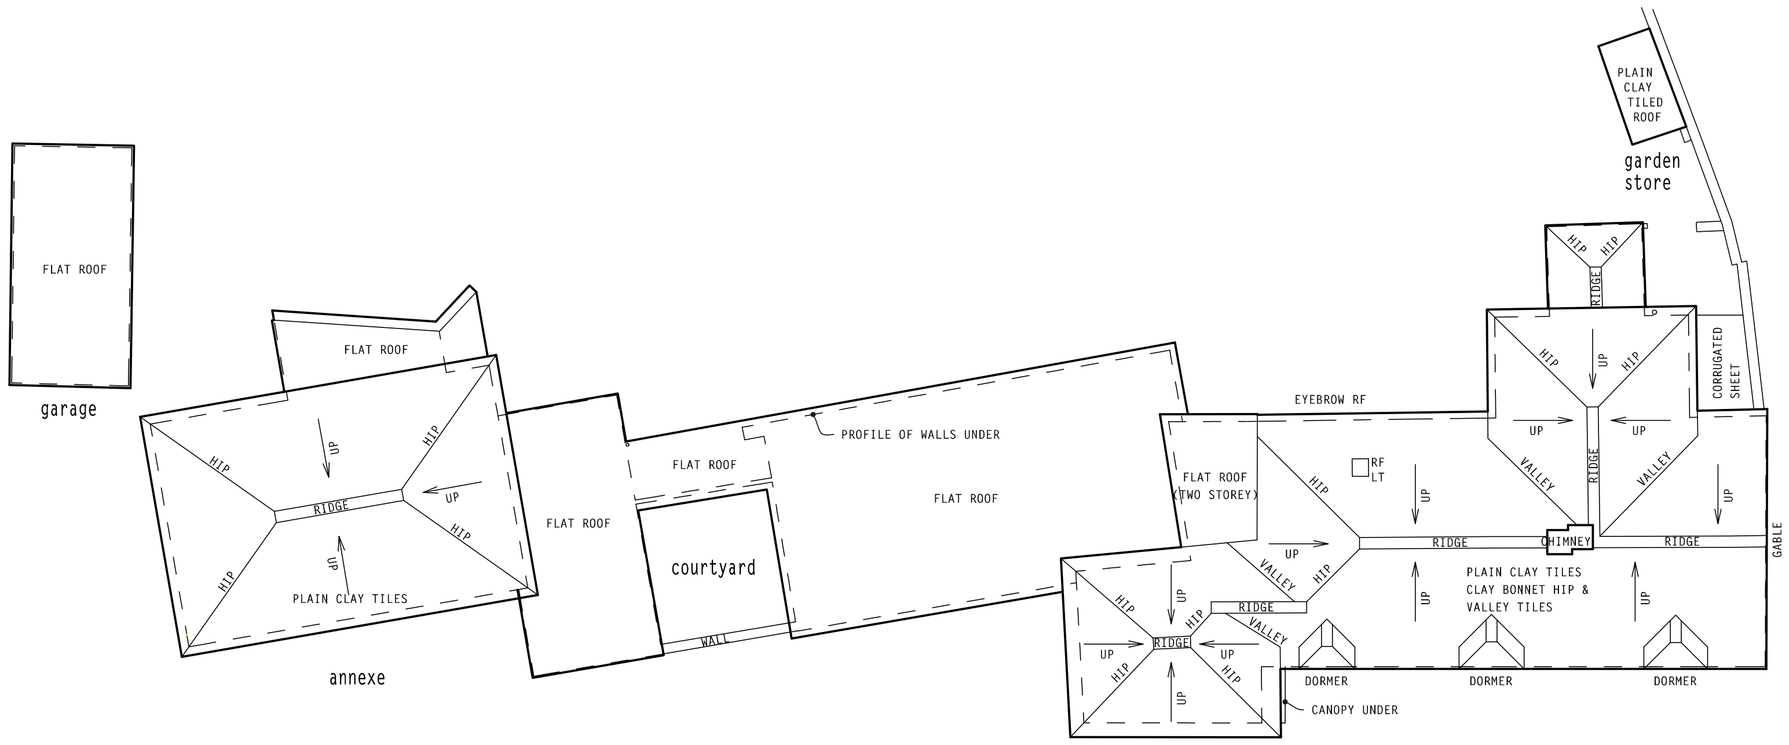TOPOGRAPHIC & BUILDING SURVEY
J.BROTHERTON & PARTNERS

scale in metres 1:50

0 1 2 3 4 5

client: Mr & Mrs Monk

project: proposed alterations & additions, The Green Cottage, 23 Langstone High Street PO9 1RY

PH DESIGN
architectural consultants
3 chapel street chichester
w.sussex PO19 1BU
tel:(01243) 781760

project: 18/C04
drawing no: 9a
date: Jan 2019