
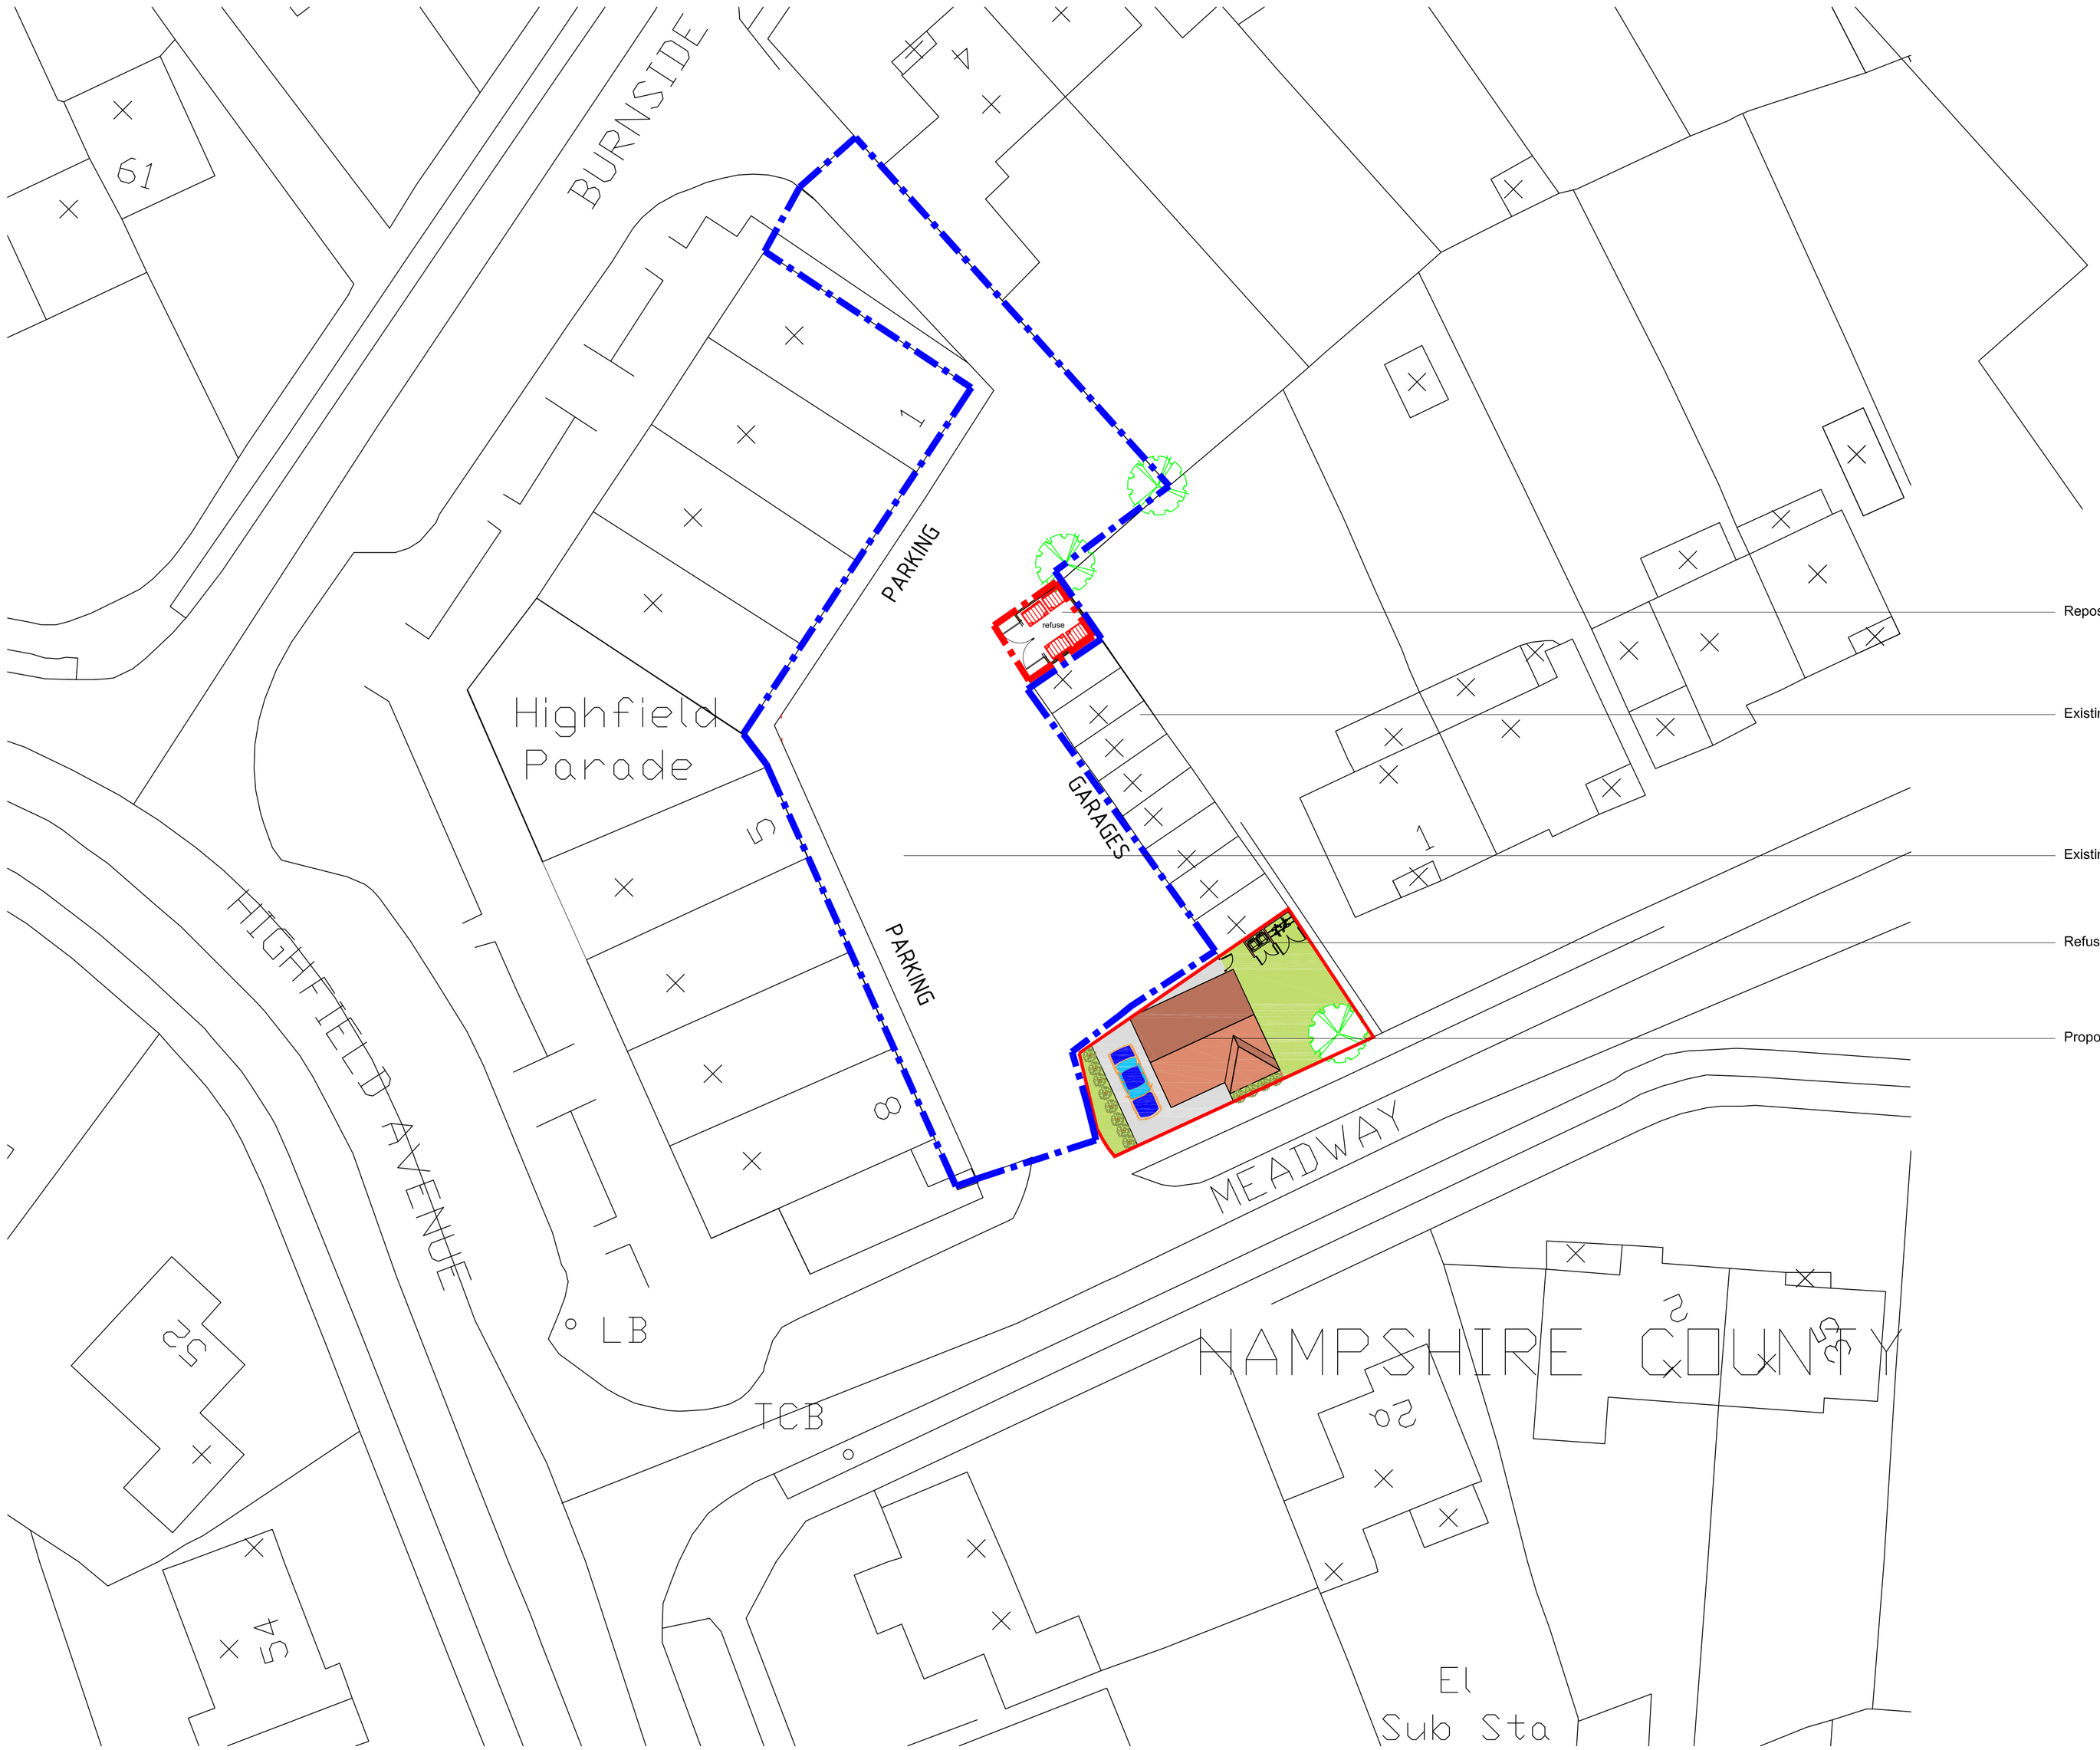


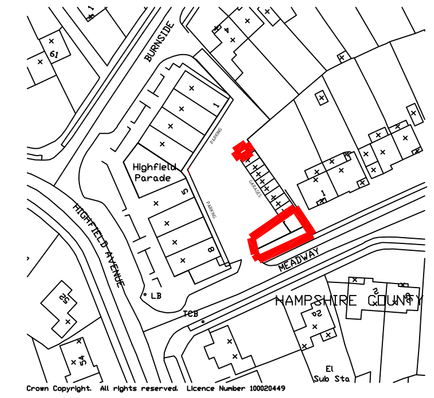

Scale in Metres
0 10 20 30 40 50 60 for 1:1250

Scale in Metres
0 1 2 3 4 5 10 for 1:200

Revision	Description	Date	DRAWN
02	amended blue line	24•8•18	
01	amended site plan 25-07-18	25•7•18	

Project :

T Ware Developments Ltd
Highfield Parade

Drawing Title :

Proposed Dwelling

Chris Flint Associates Ltd
CHARTERED SURVEYORS - PROJECT MANAGERS
DEVELOPMENT CONSULTANTS

Drawn By	Date	Checked By	Date	Approved By	Date
CF	21/06/18				

Drawing No.	Revision:	Scale:
CFA | FULL | 02		1-200

PLANNING

2 Emerald Close Waterlooville Hants PO7 8NZ
tel: 023 92 432484 fax: 023 92 358554
Email: chrisflintassociates@gmail.com

Crown Copyright. All rights reserved. Licence Number 100020449