NORTH ELEVATION - FLATS 1,2 + 5

NORTH ELEVATION - FLATS 3+4

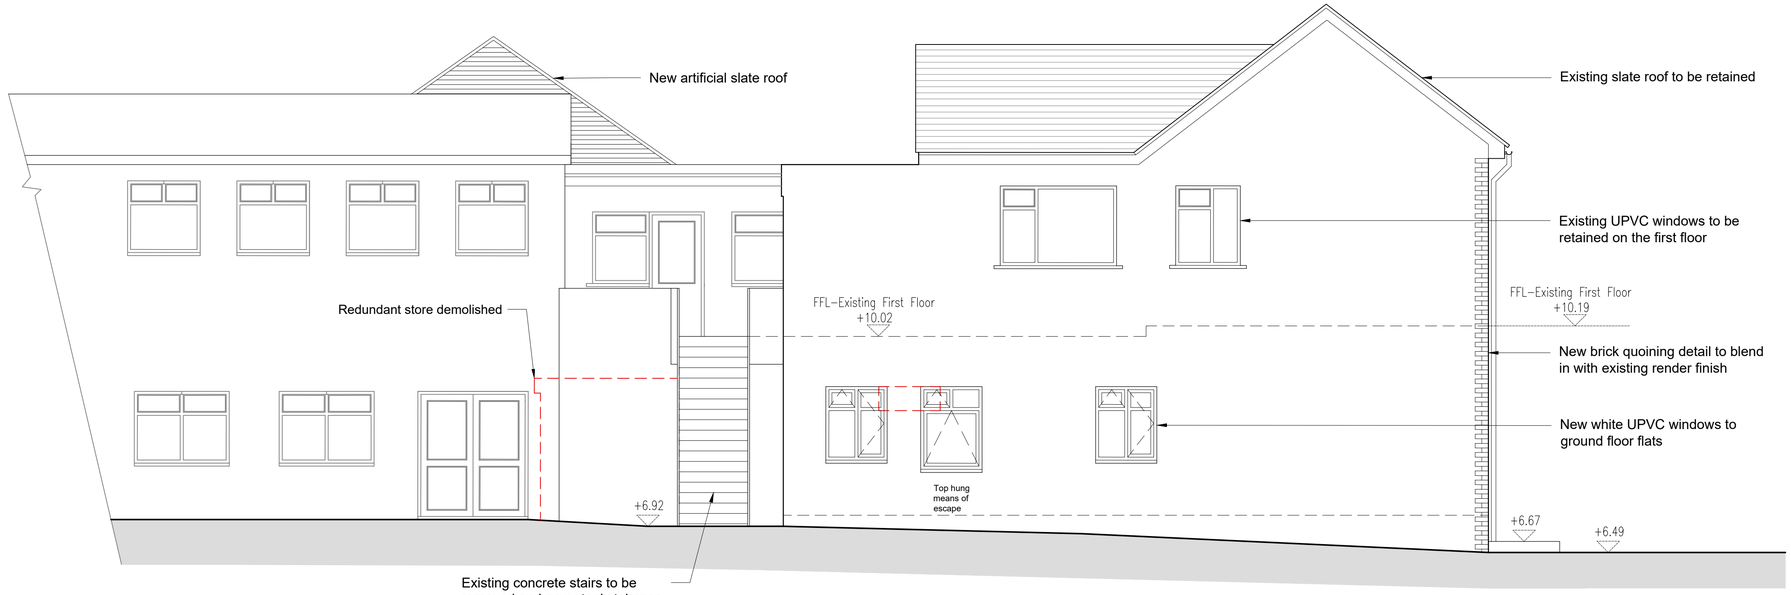

EAST ELEVATION - FLATS 1,2 + 5

KEY

DEMOLITION

MATERIALS

- Brickwork Ref: Ashdown Bexhill Dark
- Artificial slate Ref: Cembrit Jutland Blue/black
- Render to match existing
- All new Windows and Doors to be White UPVC
- All new rainwater goods to be White UPVC

notes:

revisions: / | 24.10.2018 | AT | Issued for planning

revisions:

0 100mm @A1 / 50mm @A3

NOTE: The contractor is responsible for checking all site dimensions and levels. These should be checked prior to the ordering of any components and before the commencement of the works. All discrepancies should be brought to the attention of the Contract Administrator.

Tony Howard

Residential Development

2 St. Mary's Road, Hayling Island

drawing information title **Proposed Elevations - Sheet 1**

status : Information
date : October 18
scale : 1:50 @ A1
drawn : AT
checked : JS

pwp architects

PWP Architects Ltd 61 South Street, Havant, Hampshire PO9 1BZ
t: 02392 482494 f: 02392 481152

e: design@pwp-architects.com
w: www.pwp-architects.com

job: 5526 dwg: 1302 rev: /