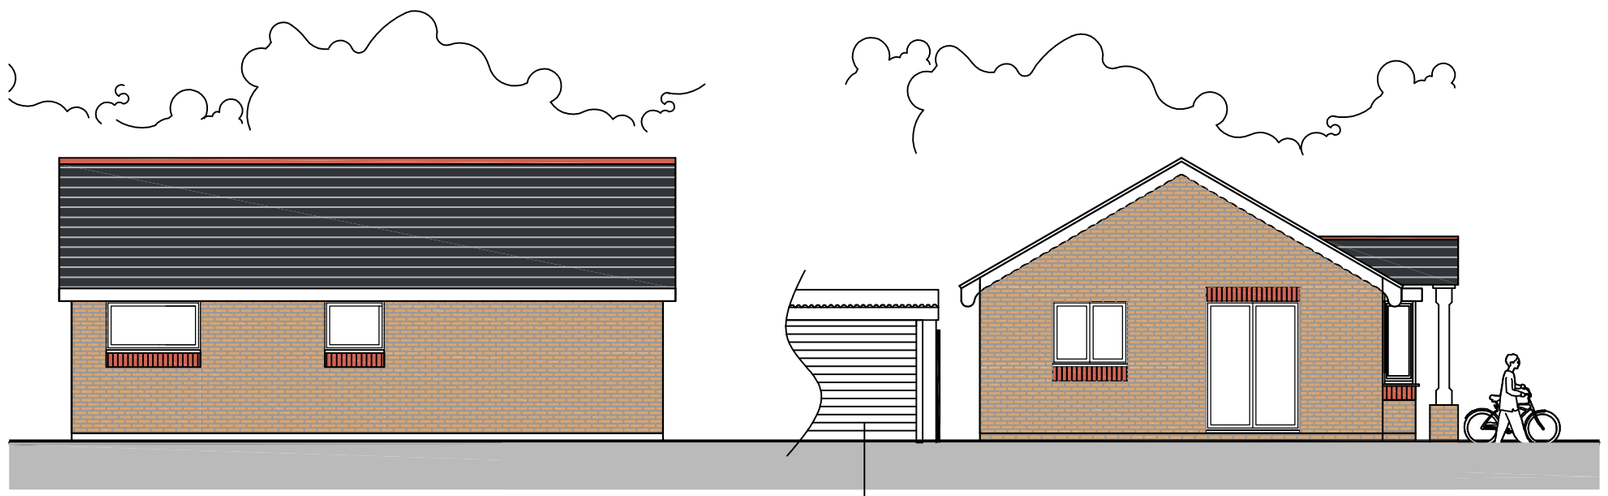

Proposed Floor Plan

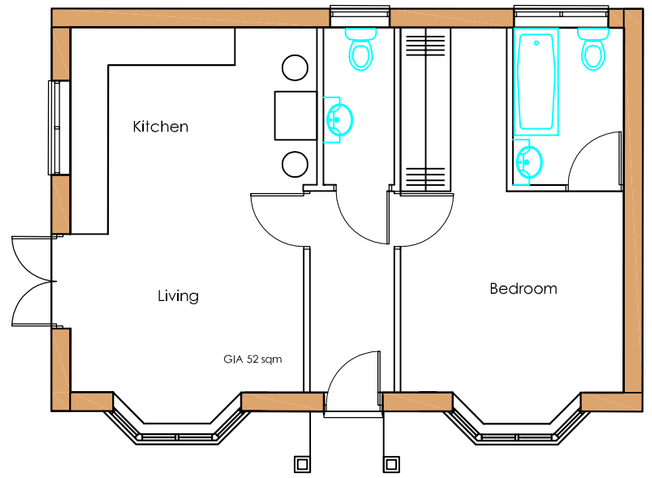

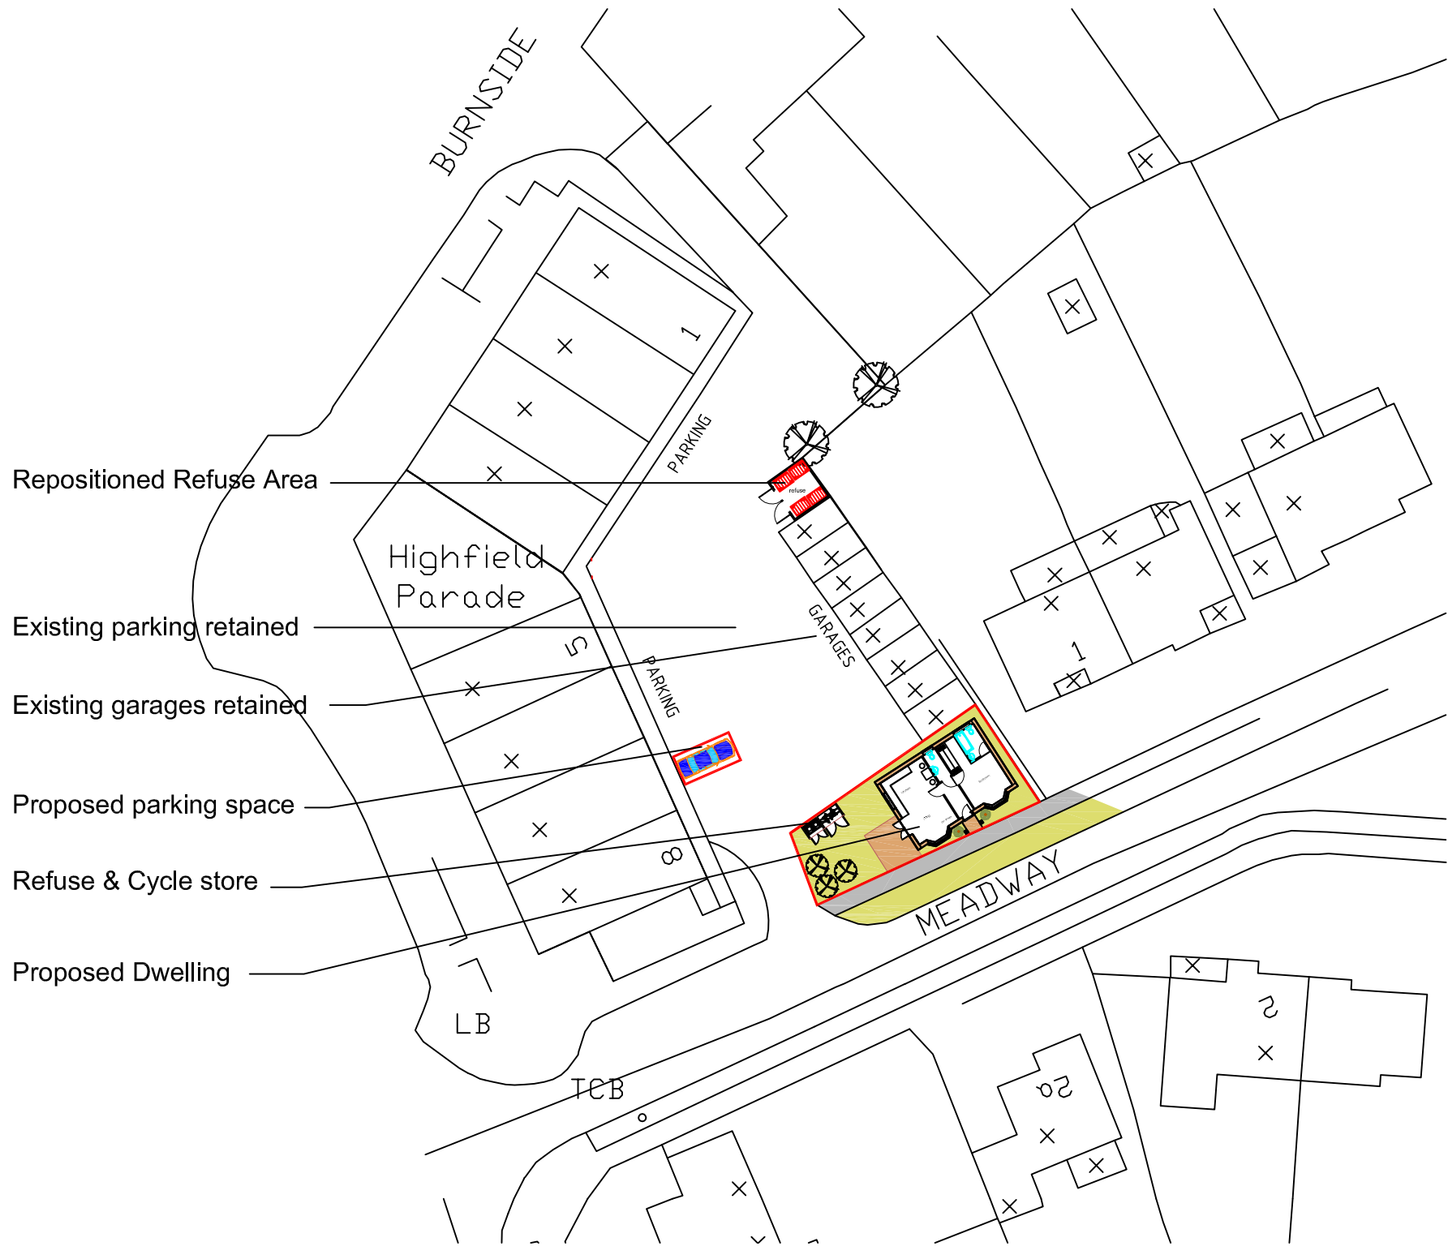

Materials Schedule

A concrete interlocking tile

B fascia and soffit board

C contrasting ridge tiles

D quality stock brick

E upvc double galzed windows & doors

F contrasting brick & solider course

G selected soft landscaping and railings

Drawing Title : Proposed Dwelling	Project : T Ware Developments Ltd, Highfield Parade	Drawn By CRF	Date 29/12/18	SHEET SIZE A2
		Approved By Date		
		Drawing No. CFA | FULL | BS	Revision: 01	Scale: 1/100
		PLANNING		

Chris Flint Associates Ltd
CHARTERED SURVEYORS - PROJECT MANAGERS
DEVELOPMENT CONSULTANTS

2 Emerald Close Waterlooville Hants PO7 8NZ
tel: 023 92 432484 fax: 023 92 358554
Email: chrisflintassociates@gmail.com