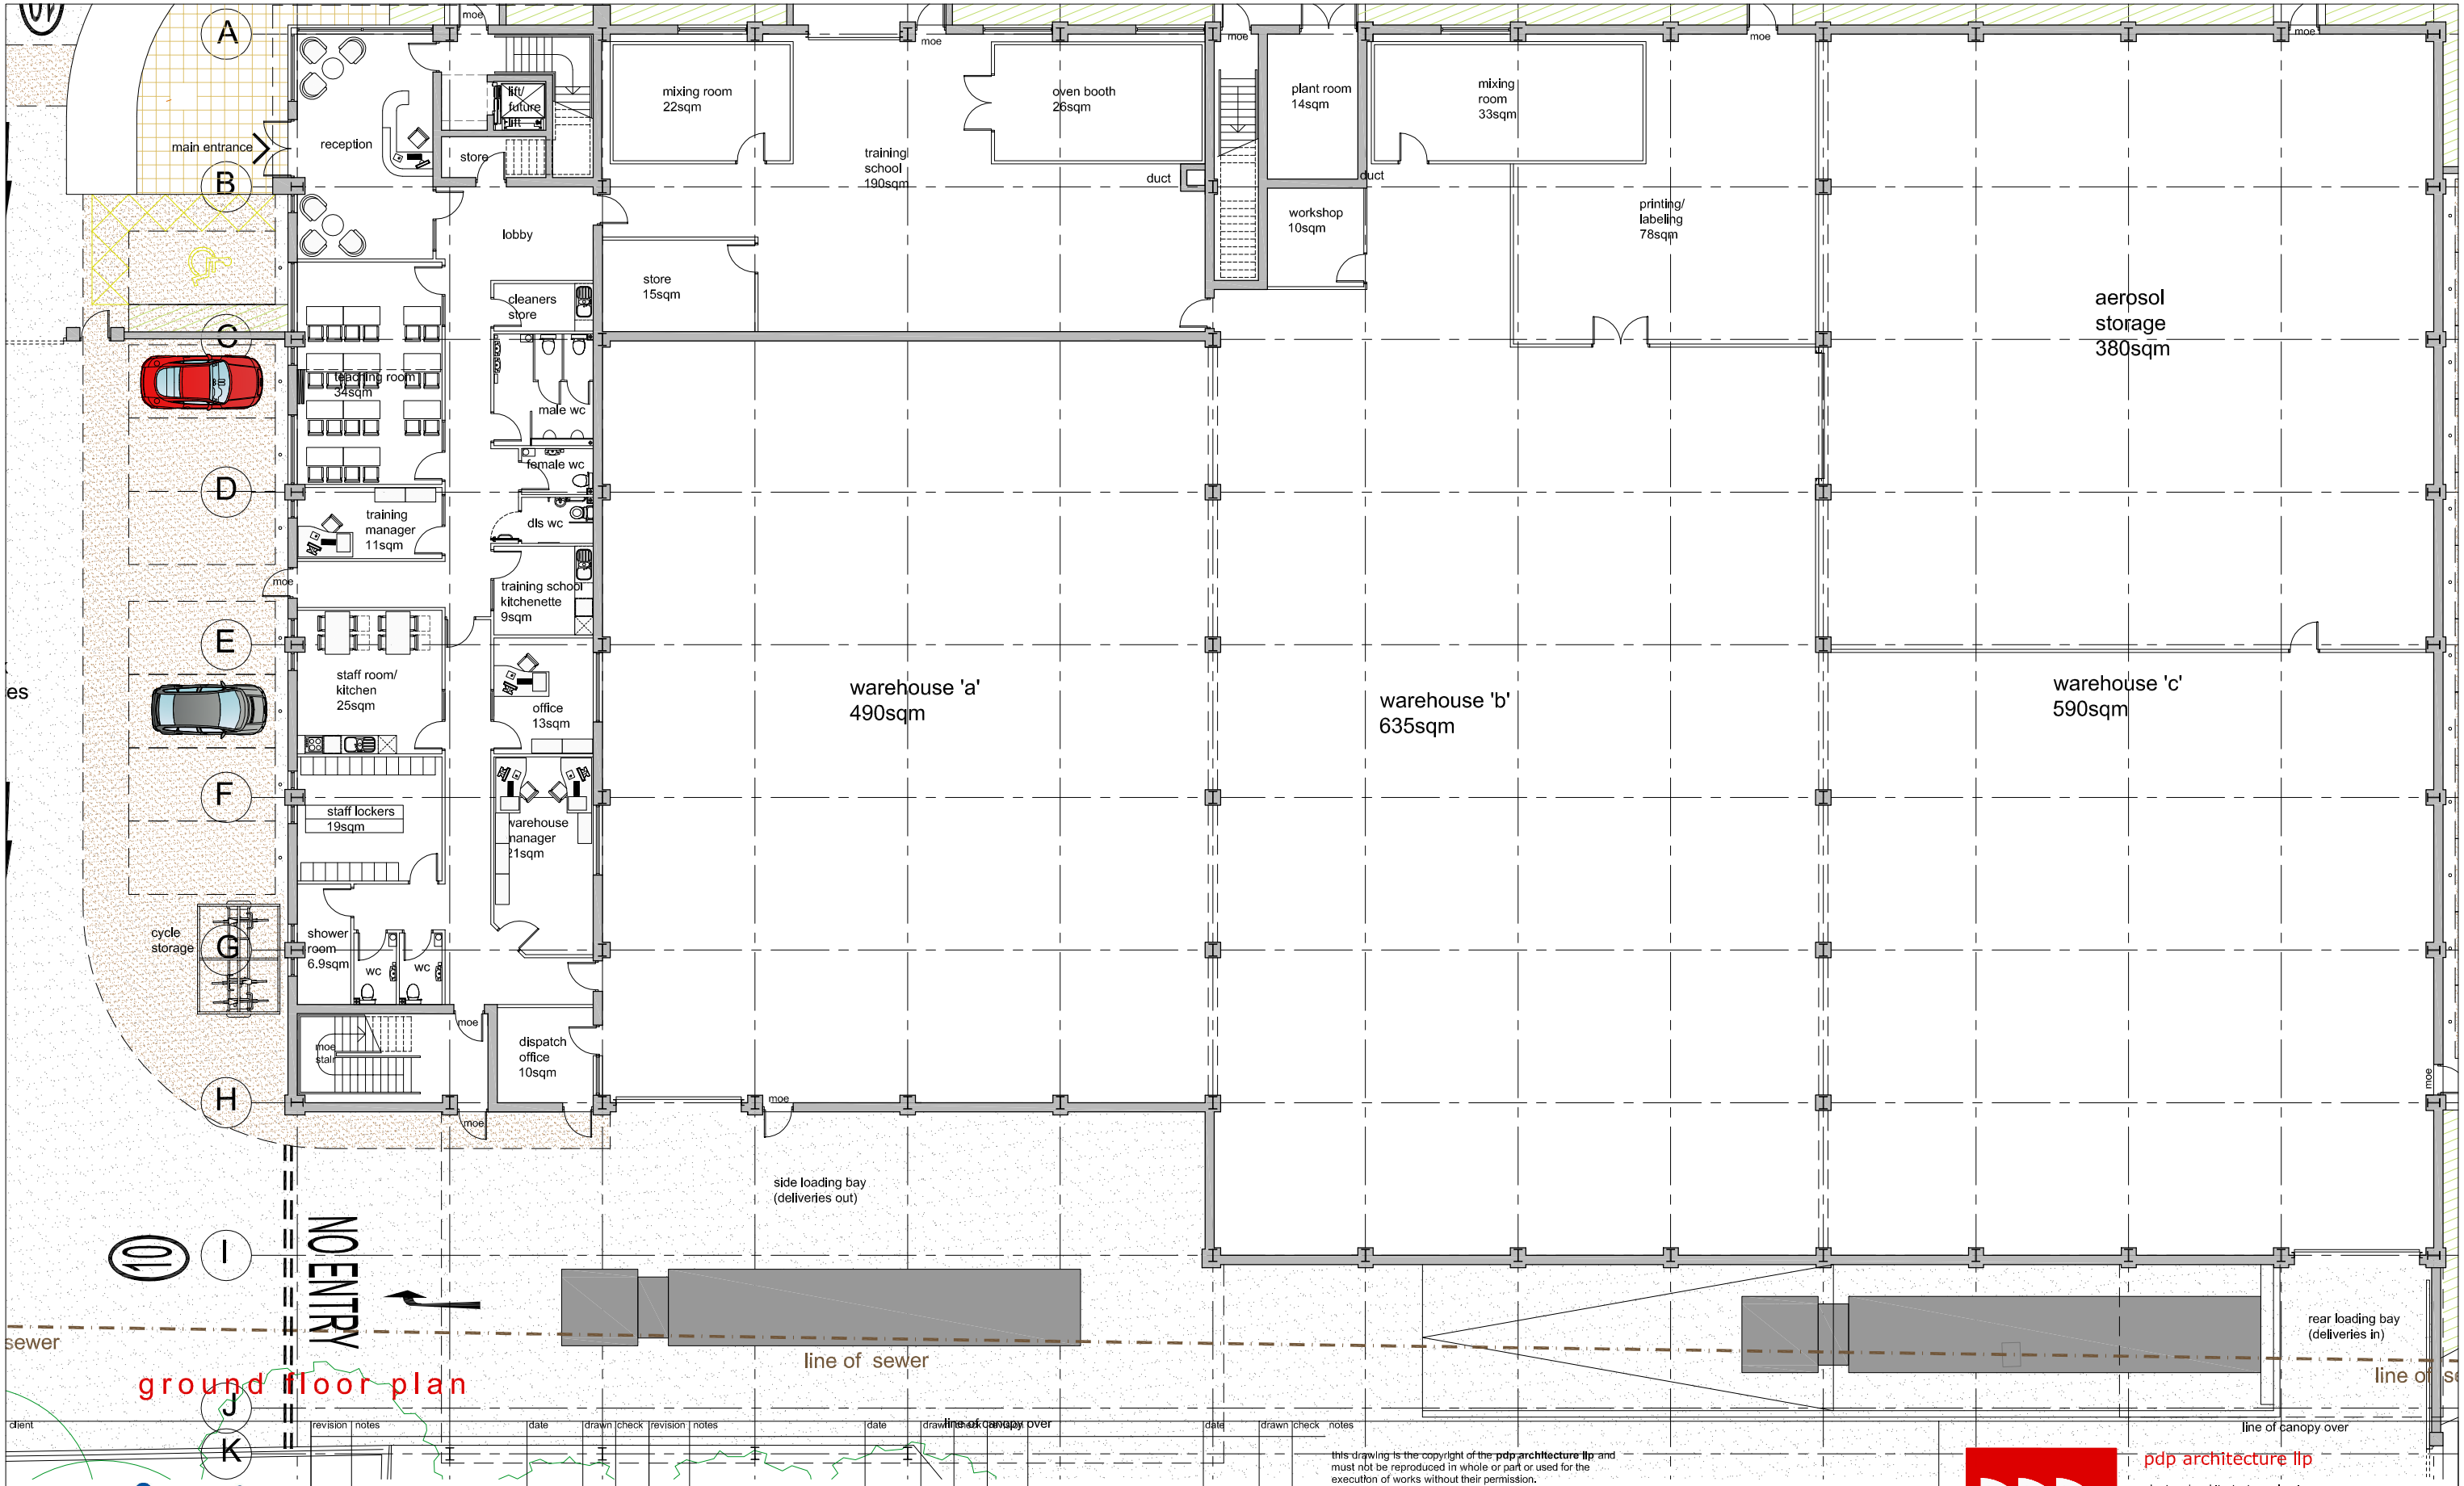


client

revision	notes	date	drawn	check
revision	notes	date	drawn	check
revision	notes	date	drawn	check
notes				

mipa
Professional Coating Systems

PLANNING

scale width 50 mm @ a1 - 25 mm @ a3

this drawing is the copyright of the **pdp architecture llp** and must not be reproduced in whole or part or used for the execution of works without their permission.

all dimensions to be checked on site prior to commencement of construction works and the architect notified of any discrepancy.

figured dimensions are to be used in preference to scaled dimensions.

no deviation from this drawing will be permitted without prior consent of the architect.

all drawings are prepared subject to a full measured and structural survey of the buildings and site.

all structural work is subject to the appointment of a structural engineer to confirm and agree the structural proposals.

os promap licence no. 100020449.

pdp architecture llp

chartered architects town planning
interior design consultants

2 beechworth road, havant
hampshire po9 1ax
tel 023 9248 1100
fax 023 9247 5050
email pdp@pdp-architects.co.uk

www.pdp-architects.co.uk

project	Proposed Development Fulflood Road Havant	drawn MAS	checked MBW
		date March 2018	status Planning
detail	Ground Floor Plan	a1 scale 1:100 a3 scale 1:200	27974-PD202