

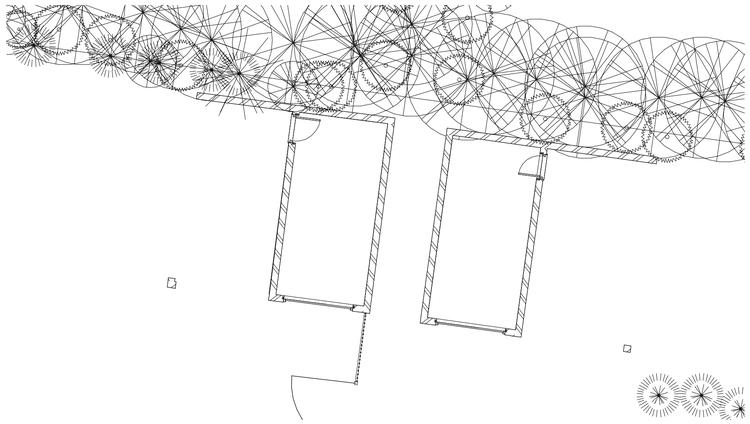



1 **Garage Plans**
1 : 100

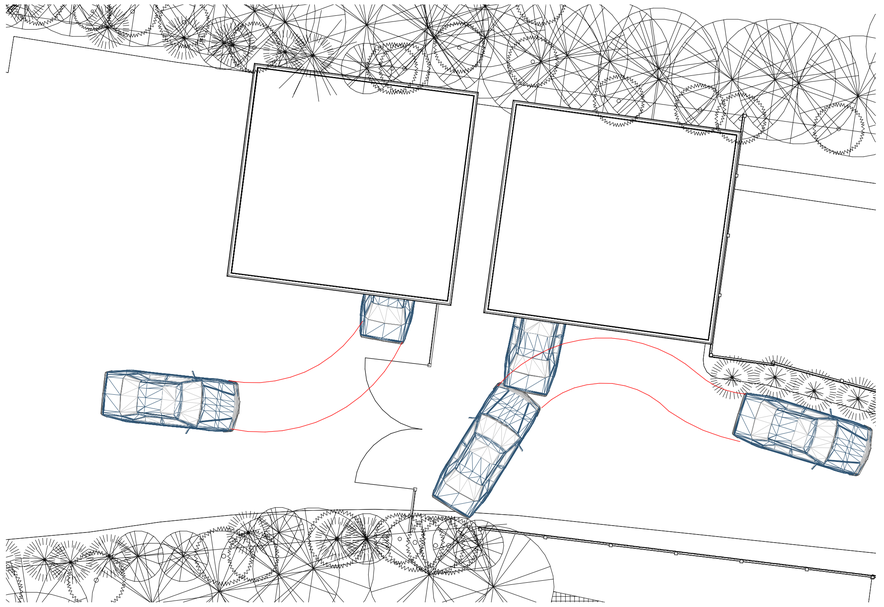

2 **Garage Roof Plan and car Turning**
1 : 100

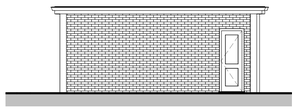


3 **East garage Elevation**
1 : 100

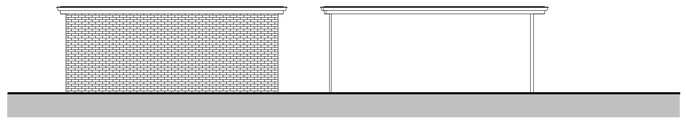


4 **North Garage Elevations**
1 : 100




7 **East Elevation of western Garage**
1 : 100

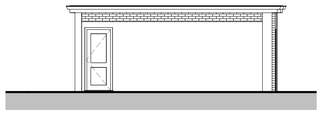

5 **West Garage Elevation**
1 : 100

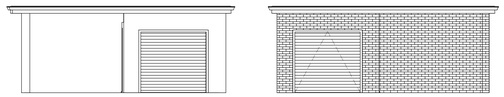

6 **South Garage Elevations**
1 : 100

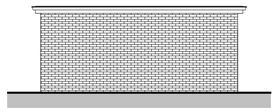

8 **West Elevation of Eastern Garage**
1 : 100

IJ Murray Associates

www.ijma.co.uk

IJ Murray Associates
173 Havant Road
Hayling Island
Hampshire
PO11 0LF
Phone 02392469004
Mob 07779 246915
e-mail ian@ijma.co.uk

No.	Description	Date

Lee Bottomley
Eastview Manor
Rd HI

Garage plans
and Elevations

Project number	Project Number
Date	Issue Date
Drawn by	Author
Checked by	Checker

A107 V6

Scale 1 : 100

04/04/2018 11:24:23