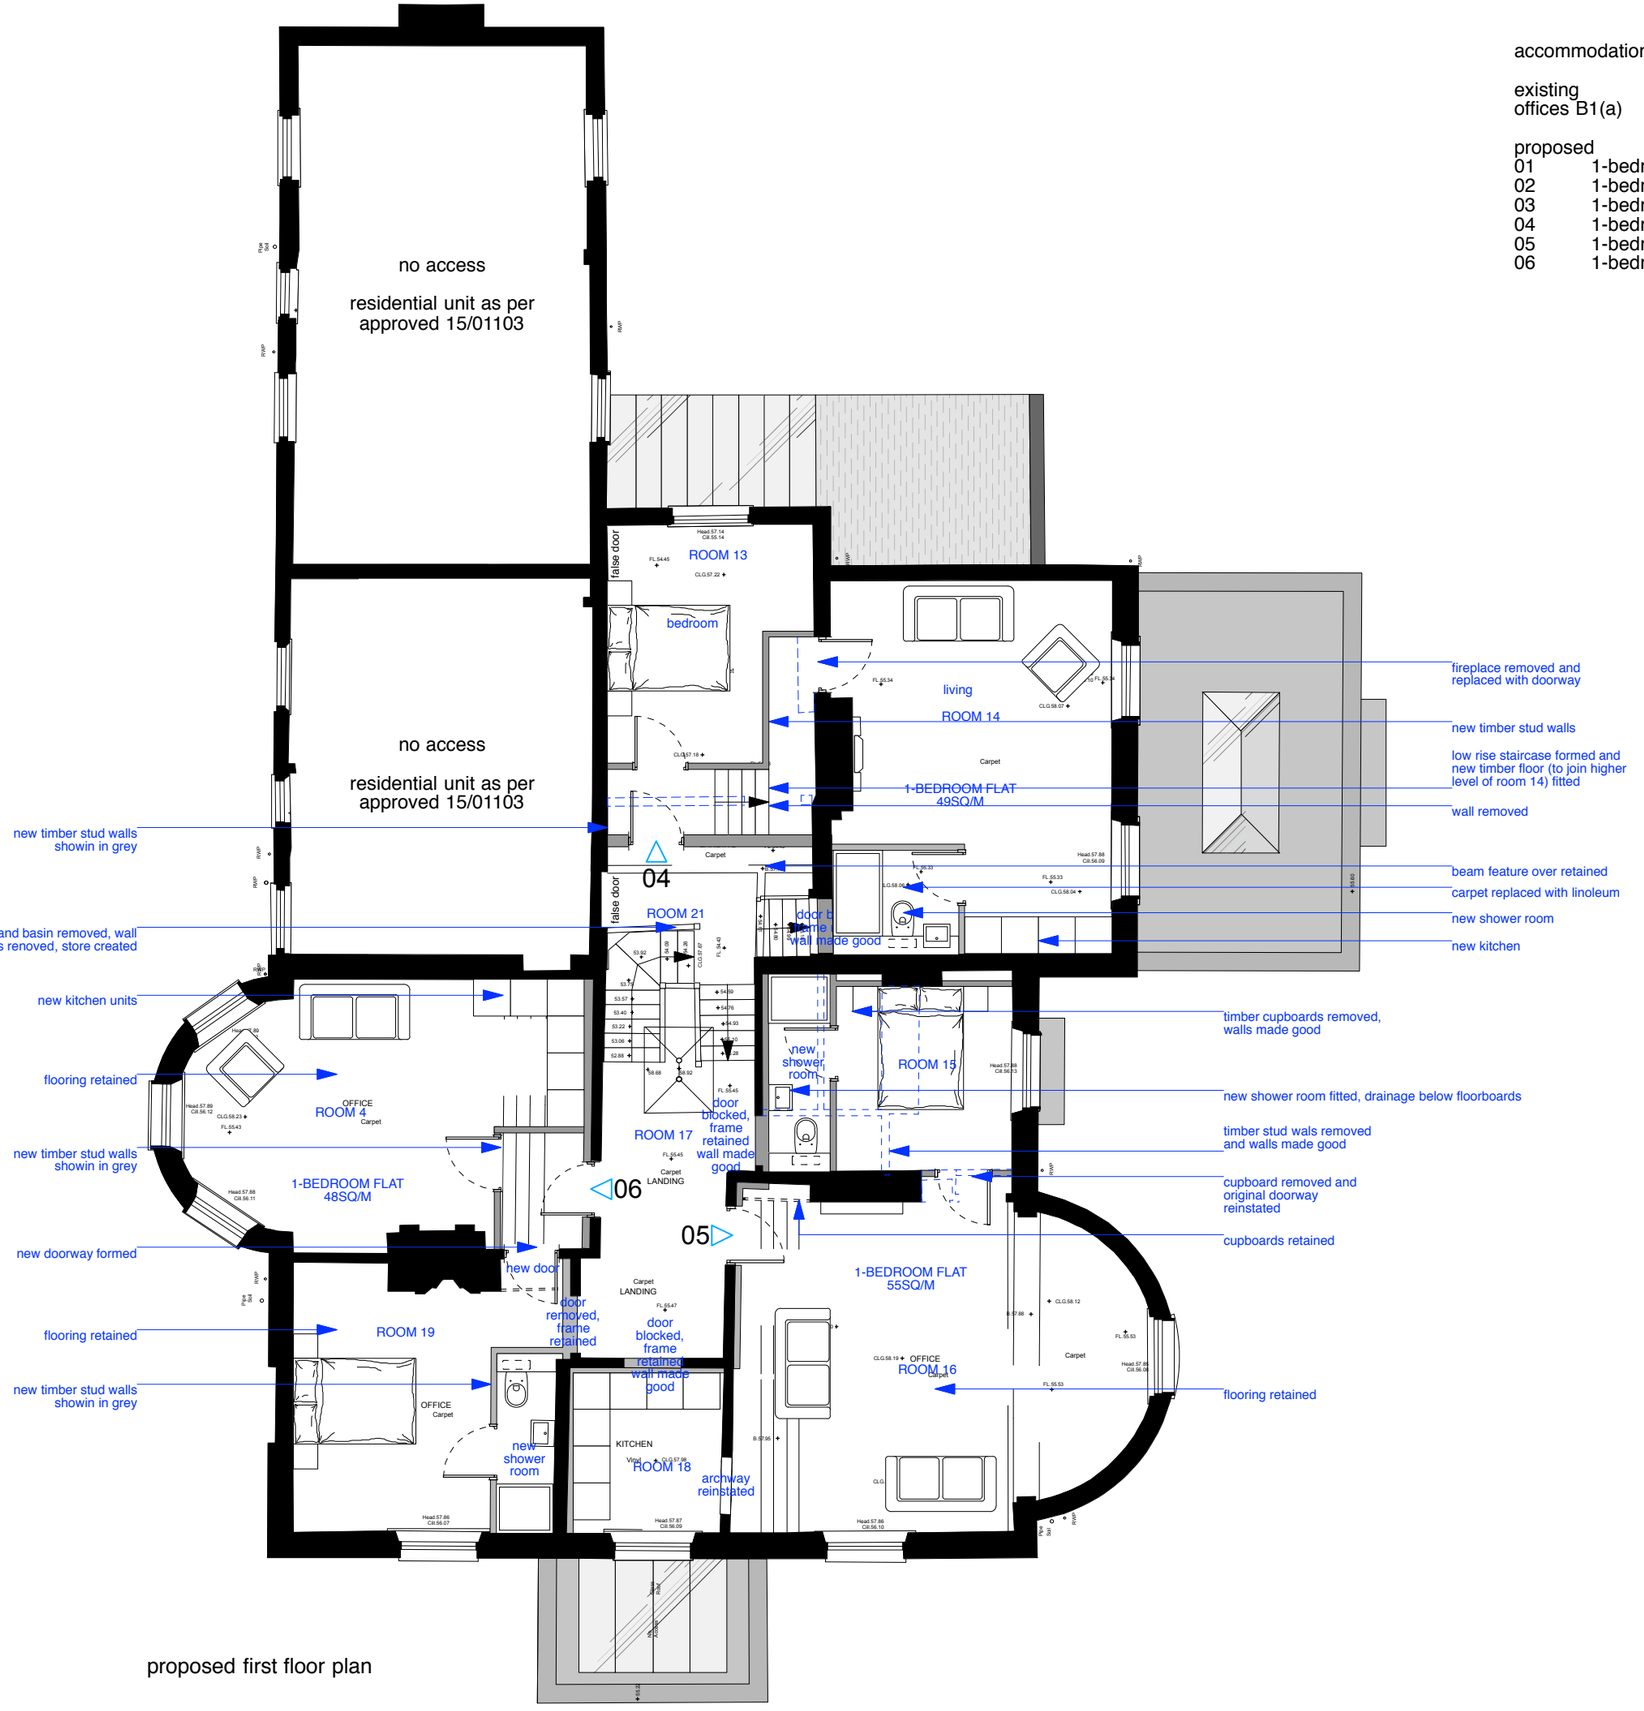


proposed first floor plan

accommodation schedule

existing
offices B1(a) @ 385sq/m

proposed
01 1-bedroom flat @ 48sq/m
02 1-bedroom flat @ 72sq/m
03 1-bedroom flat @ 43sq/m
04 1-bedroom flat @ 46sq/m
05 1-bedroom flat @ 55sq/m
06 1-bedroom flat @ 46sq/m


Rev:	Note:	Date:

Notes:

Do not scale from the drawing for other than planning purposes, all sizes to be confirmed on site before construction.

The copyright of this drawing is retained by Concept Design & Planning.

The site drawing is reproduced under the limited licence of the Ordnance Survey and cannot be reproduced.

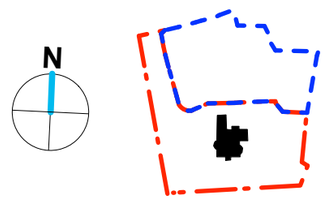

Project: East Leigh House	Drawn by: RW
Drawing: Proposed 1FL Plan	Checked by: RW
Drawing No: C18/060.12	Revision: *
Scale: 1:100 @ A3	Date: Jan 2018

concept design & planning

t. 023 8033 1010
e. studio@conceptdp.co.uk
www.conceptdp.co.uk