

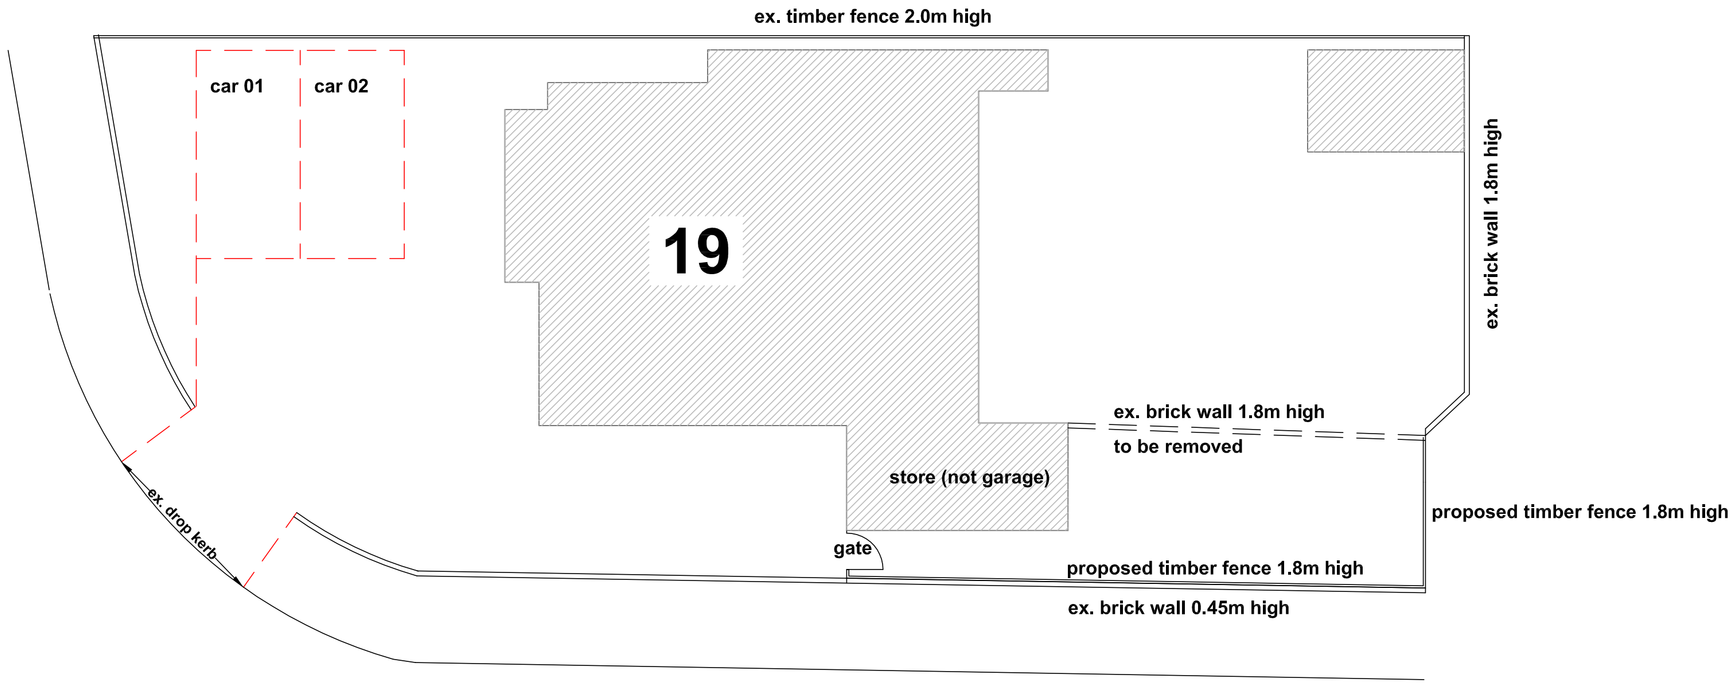


Kendal Close


Site Plan 1/100

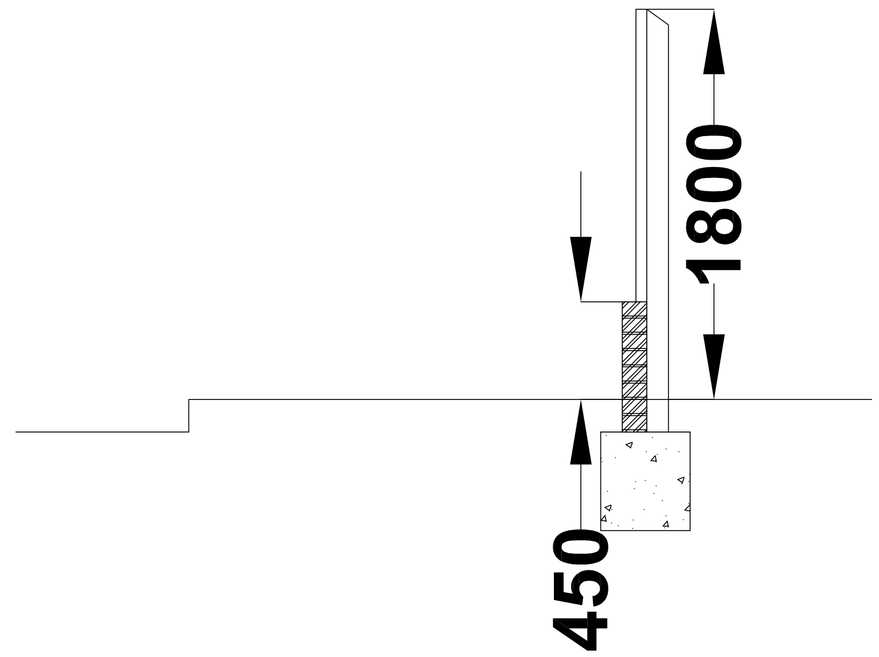

Section 1/20

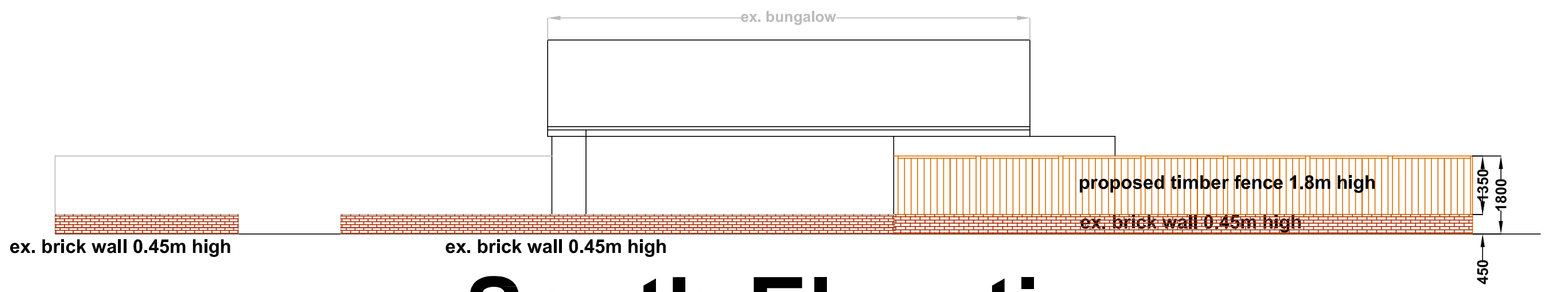

South Elevation

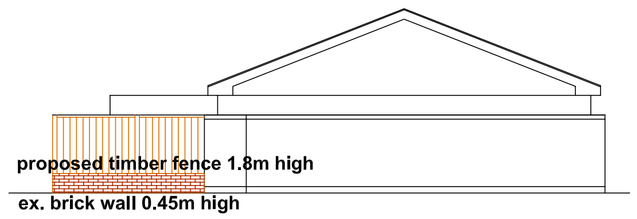

East Elevation

REVISION A: FENCING AND PARKING CLARIFIED - 14/01/19 - PG

SCALE
1/100

DATE
Dec. 2018

CONTRACTOR MUST CHECK ALL DIMENSIONS ON SITE. FIGURED DIMENSIONS ONLY TO BE TAKEN. DISCREPANCIES NOT TO BE REMEDIED TO THE ARCHITECT BEFORE PROCEEDING
© COPYRIGHT

AUTHOR
PG

TITLE
Proposed Boundary Fencing

19 Kendal Close
Waterlooville

DETAIL
Site Layout & Details

DRAWING No
18/8000/P01

A B C D E F G H
J K L M N P Q R
S T U W X Y Z

PETER GALLOWAY ARCHITECT
HAVANT, HAMPSHIRE PO9 1RA
TEL 02392 483153 MOB. 07808 483362
E-MAIL: peter@pgparchitects.co.uk