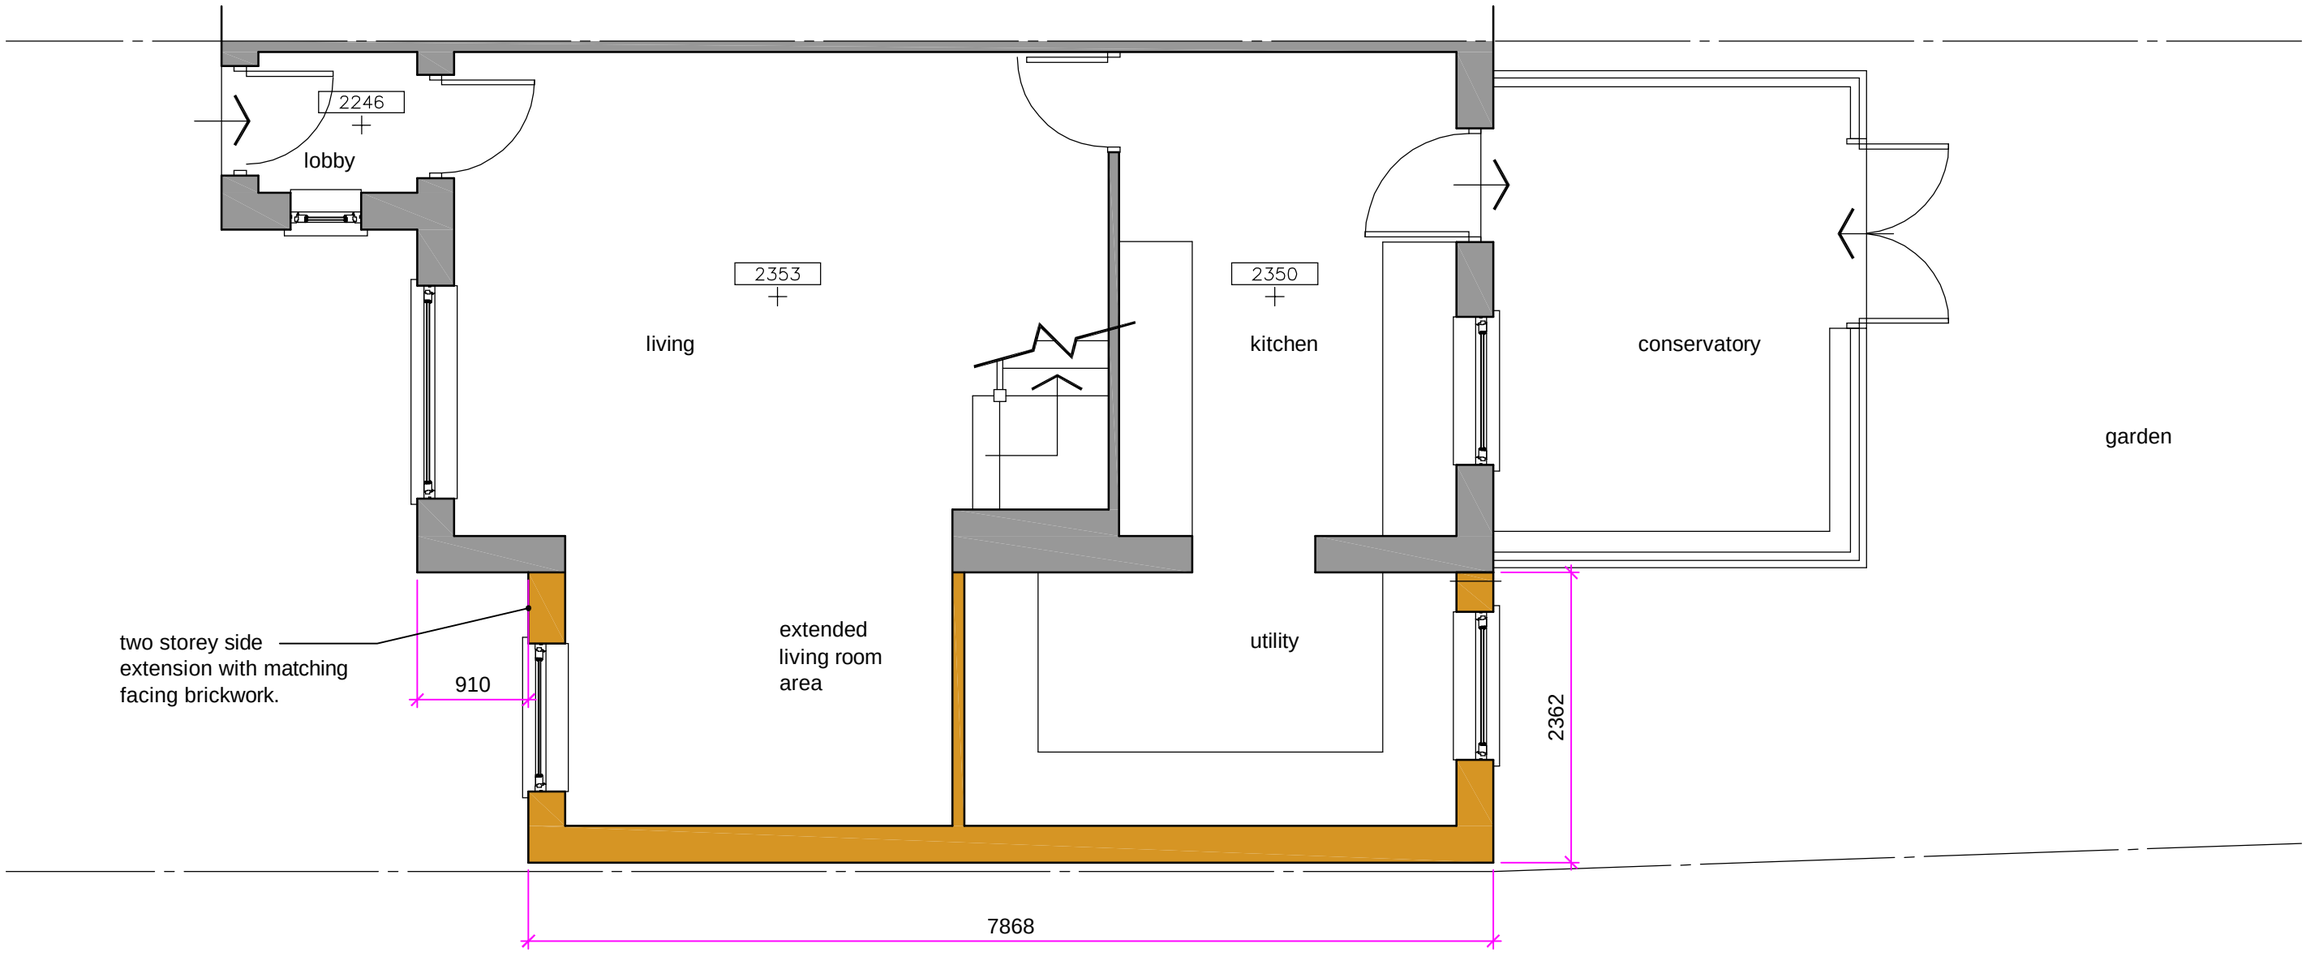



PROPOSED GROUND FLOOR PLAN
SCALE 1:50

Note:
Do not Scale from this Drawing (except for planning approval).
All dimensions are in millimetres and to be checked on site.
All Dimensions relating to subcontractors or suppliers work must be checked and agreed between the main contractor and the sub-contractors and suppliers.

DRAWING TITLE
PLANNING APPLICATION -
PROPOSED GROUND FLOOR PLAN

DATE Mar 2018

SCALE 1:50 @ A3

DRN. gp

CHK. -

Drawing Ref 18135 PL300

Rev -

CLIENT
Mr & Mrs Whittaker, 7 Cardinal Drive, Waterlooville.

Gavin Page BA(hons)
tel. 07747 011252
email. gavin.page77@gmail.com

grp architectural design