
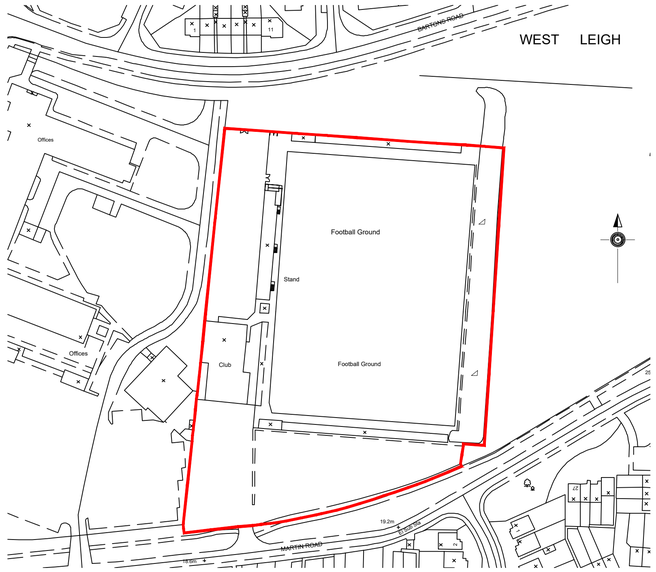


Location Plan
Scale 1:1250

Crown Copyright Reserved

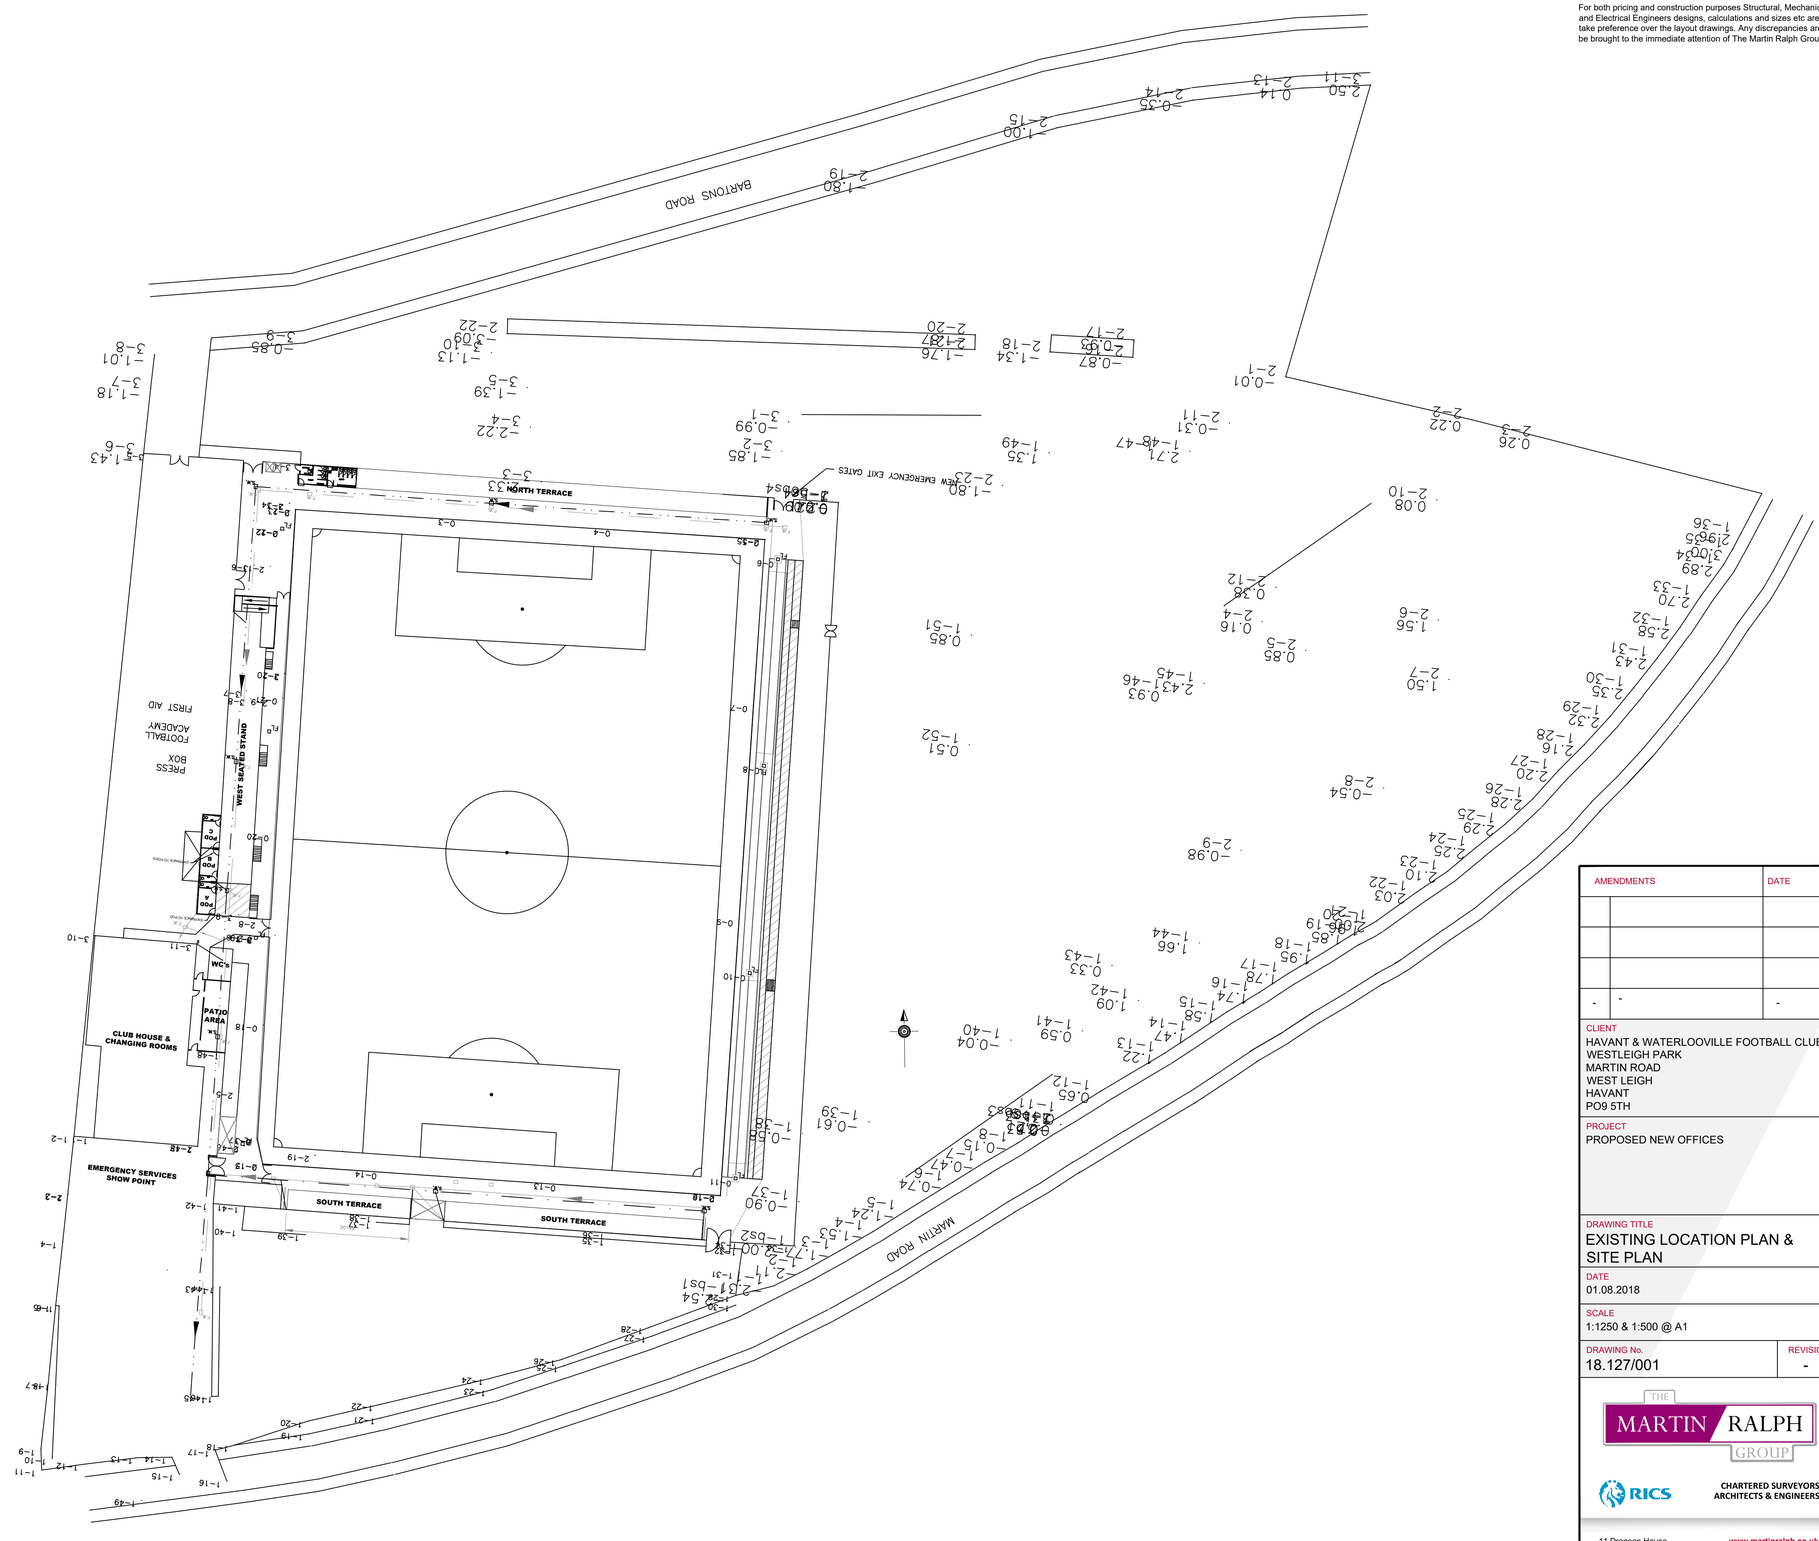

Existing Site Plan
Scale 1:500

NOTES:

All dimensions to be checked on site and any discrepancy notified to The Martin Ralph Group. Written dimensions are to be used in preference to scaled dimensions.

This drawing is the property of The Martin Ralph Group and must not be reproduced, in part or whole, or deviated from, without their permission.

It is essential that prior to commencement and during construction works, the contractor reviews the drawings and specification and discusses with the practice any inconsistencies, anomalies, non-industry standard features or other concerns.

For both pricing and construction purposes Structural, Mechanical and Electrical Engineers designs, calculations and sizes etc are to take preference over the layout drawings. Any discrepancies are to be brought to the immediate attention of The Martin Ralph Group.

AMENDMENTS		DATE
-	-	-

CLIENT
HAVANT & WATERLOOVILLE FOOTBALL CLUB
WESTLEIGH PARK
MARTIN ROAD
WEST LEIGH
HAVANT
PO9 5TH

PROJECT
PROPOSED NEW OFFICES

DRAWING TITLE
EXISTING LOCATION PLAN & SITE PLAN

DATE
01.08.2018

SCALE
1:1250 & 1:500 @ A1

DRAWING No.
18.127/001

REVISION
-

THE MARTIN RALPH GROUP
RICS CHARTERED SURVEYORS ARCHITECTS & ENGINEERS

11 Dragoon House
Hussar Court
Brambles Business Park
Portsmouth
Hampshire
PO7 7SF

www.martinralph.co.uk
info@martinralph.co.uk

T. 023 9225 7711
F. 023 9225 7712