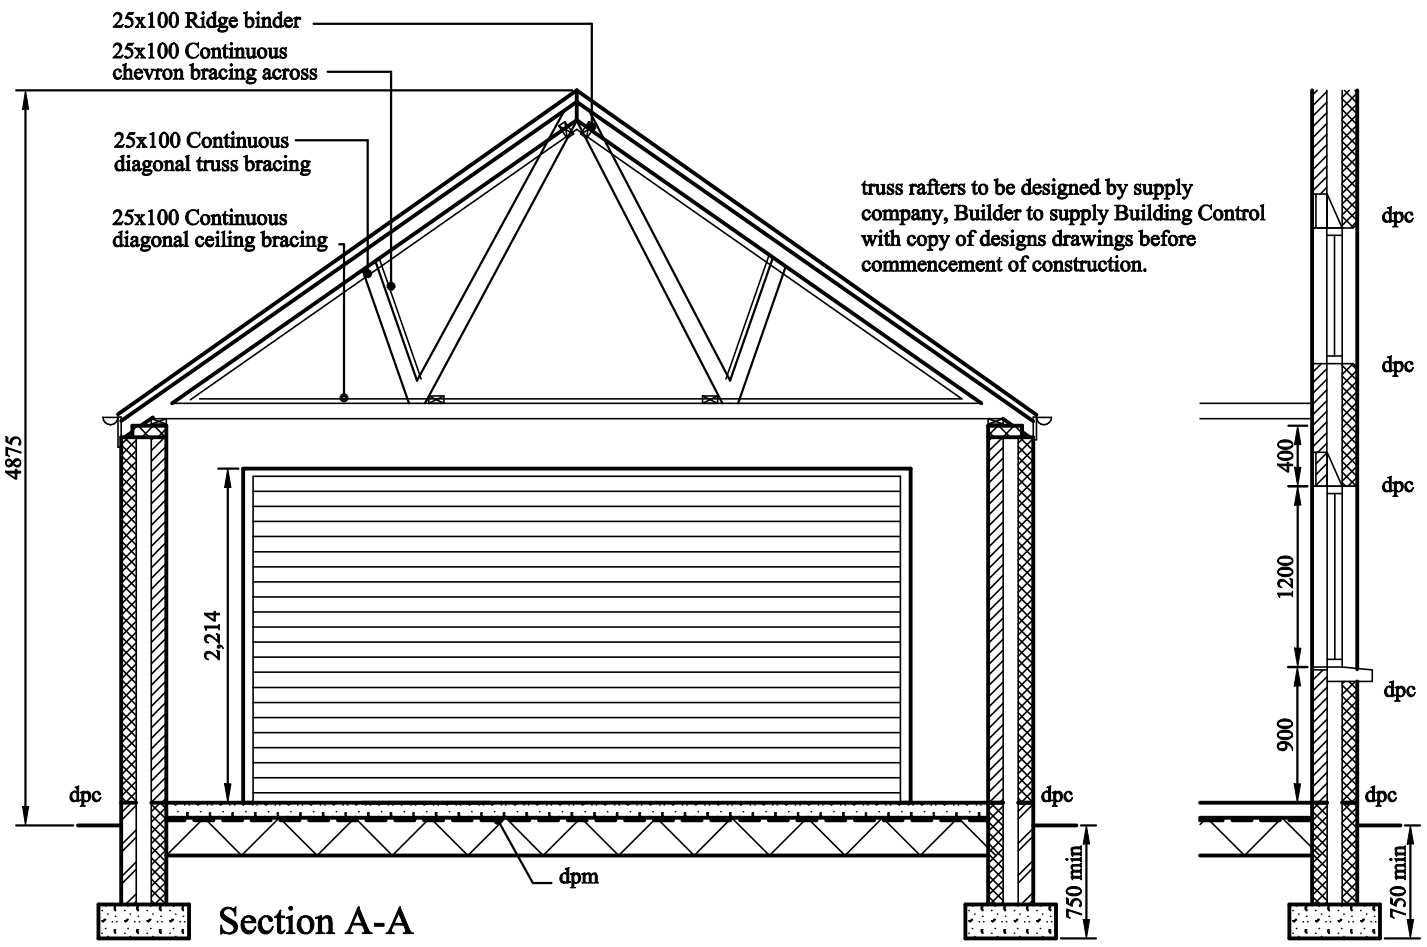

Section A-A

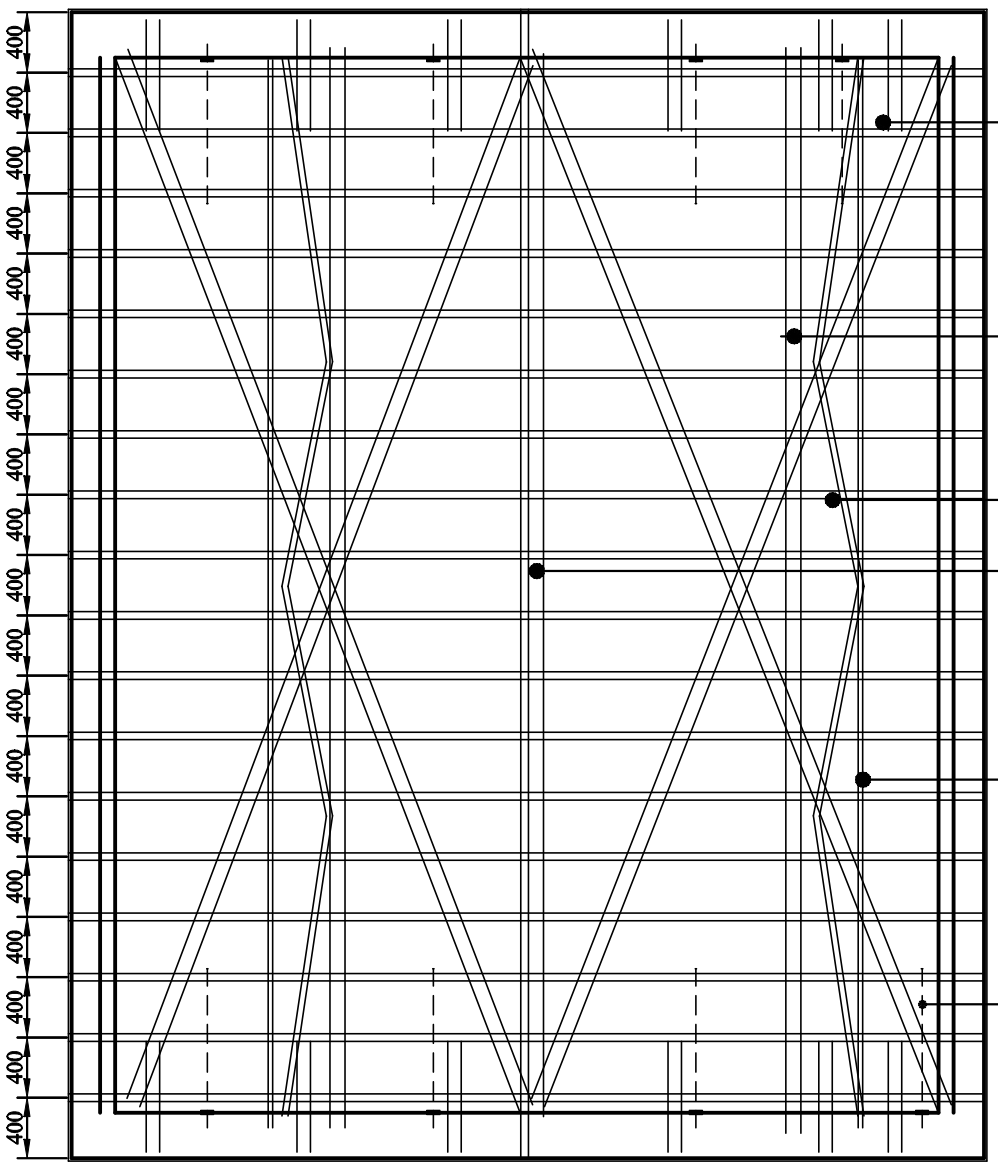

Roof Plan

0 500mm 1m 2m 3m 4m 5m

For correct printing this scale should measure 10cm when printed

GaragePlans.co.uk

1 Thorndale Road North, Hillsborough Road, Carryduff, Belfast BT8 8HY Tel: 028 9081 4106
Mobile: 077 2007 7465 Email: info@garageplans.co.uk Website: www.garageplans.co.uk

Custom Garage 5.45m x 6.5m
(6.05m x 7.1m Externally)
Plan Set No 6065A35LSBS

Tim Baker

147 London Road
Waterlooville
Hampshire
PO77SL

Scale: 1:50

Serial No: 191591418268

Sheet No: 4 of 4