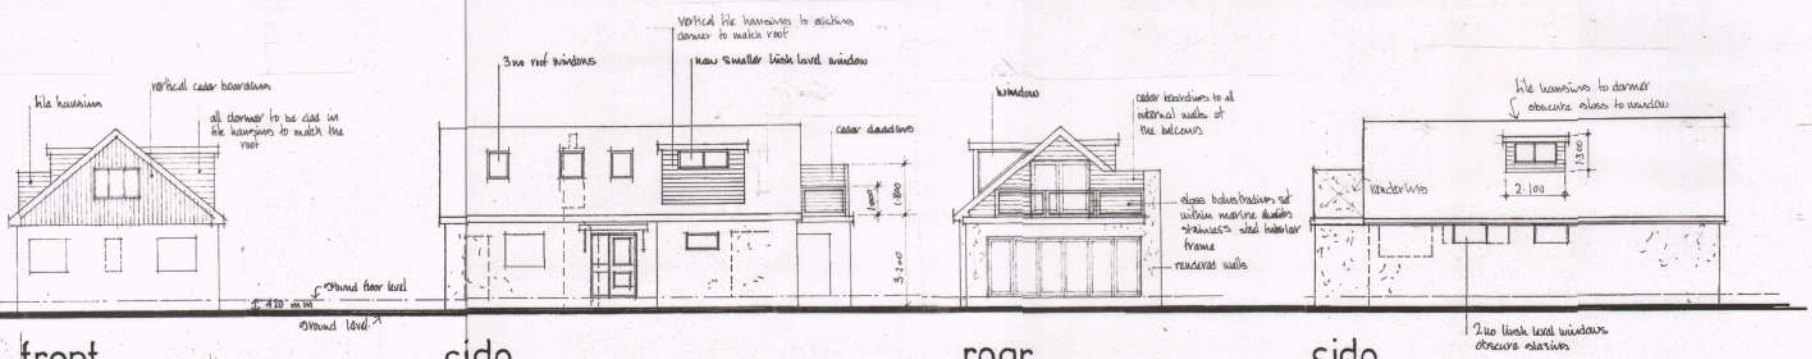

front side rear side

elevations

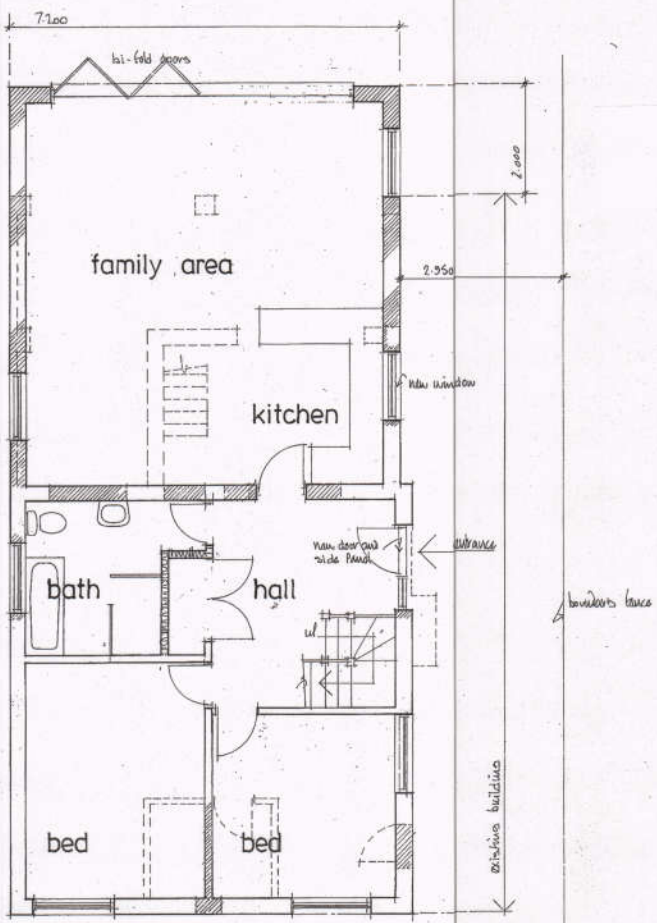

ground floor plan

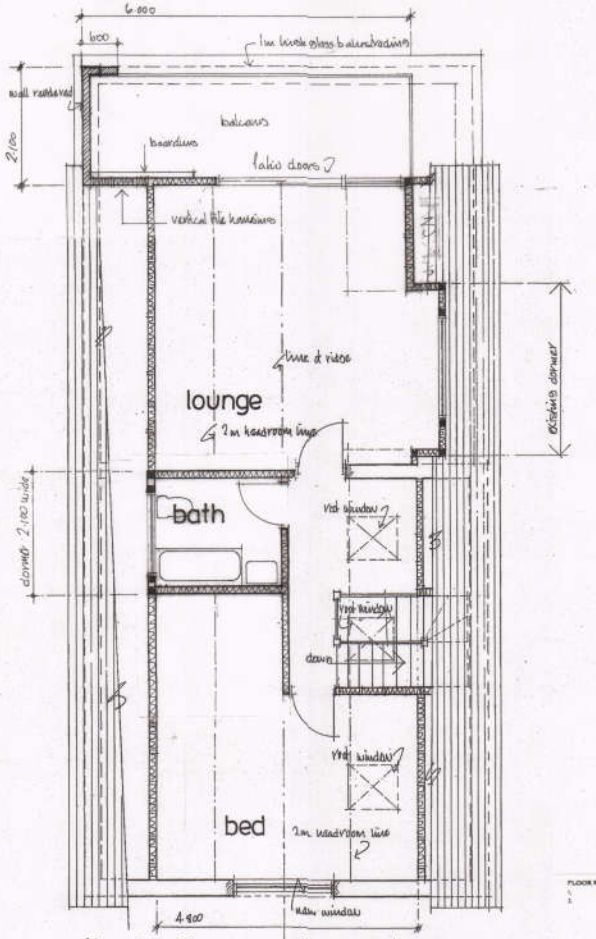

first floor plan

N

Note:
Black synthetic slate tiles to roof and to all dormers
Cedar boardings to front elevation and to all internal walls to the balcony
Glass balustrading to balcony set in marine grade tubular stainless steel frame

FLOOR RISK ASSESSMENT
1. FLOOR LEVELS WITHIN THE PROPOSED DEVELOPMENT WILL BE SET NO LOWER THAN EXISTING LEVELS and
2. FLOOD PROOFING OF THE PROPOSED DEVELOPMENT HAS BEEN CONSIDERED BY THE APPLICANT AND INCORPORATED WHERE APPROPRIATE.

Scale bar
0 1 2 3 4 5
1:50
0 1 2 3 4 5 6 7 8 9 10
1:100

Architectural Designs
157 Methuen Road,
Southsea, Portsmouth, Hants. PO4 9H
Telephone: 02392 362829

Project:
Proposed rear single storey extension
& first floor balcony
81 Eastlea Av. Stubbington Island

Title:
Design drawings

Scale: 1:50 and 1:100

Date: January 2018

Drawing No: 1801-1451-A