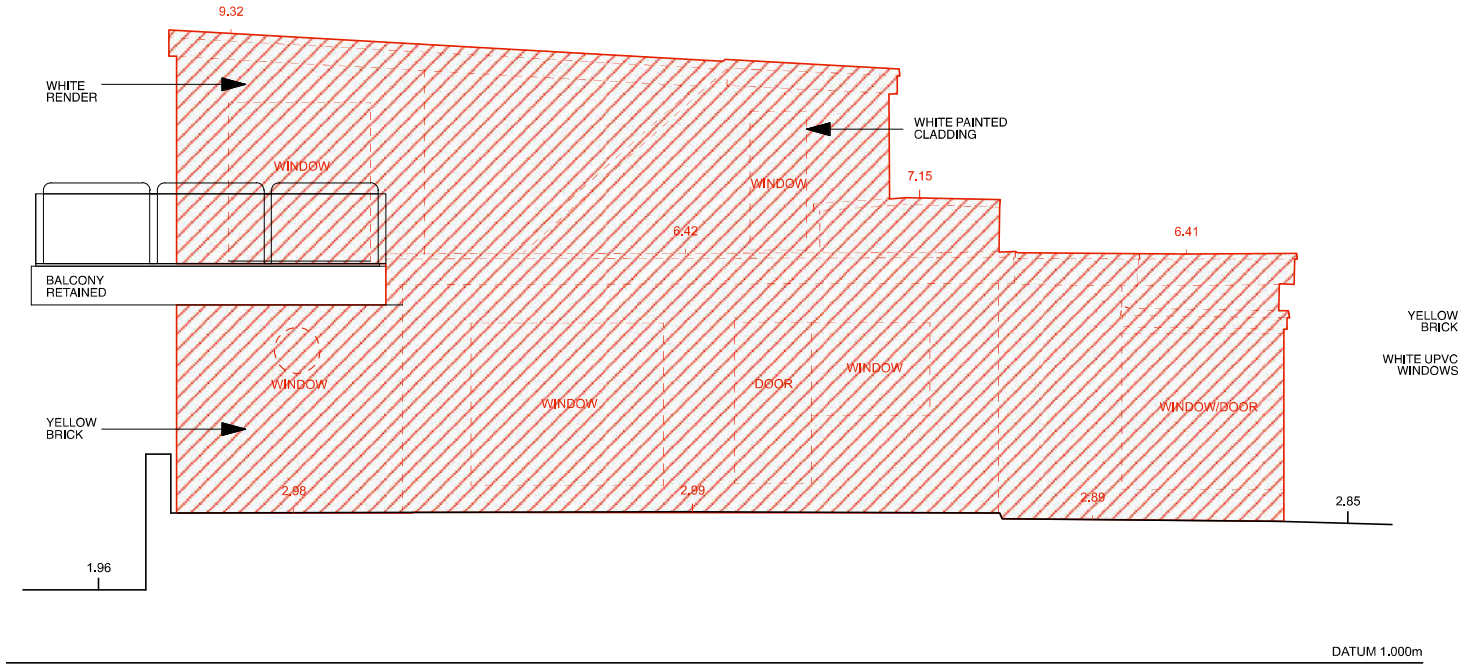
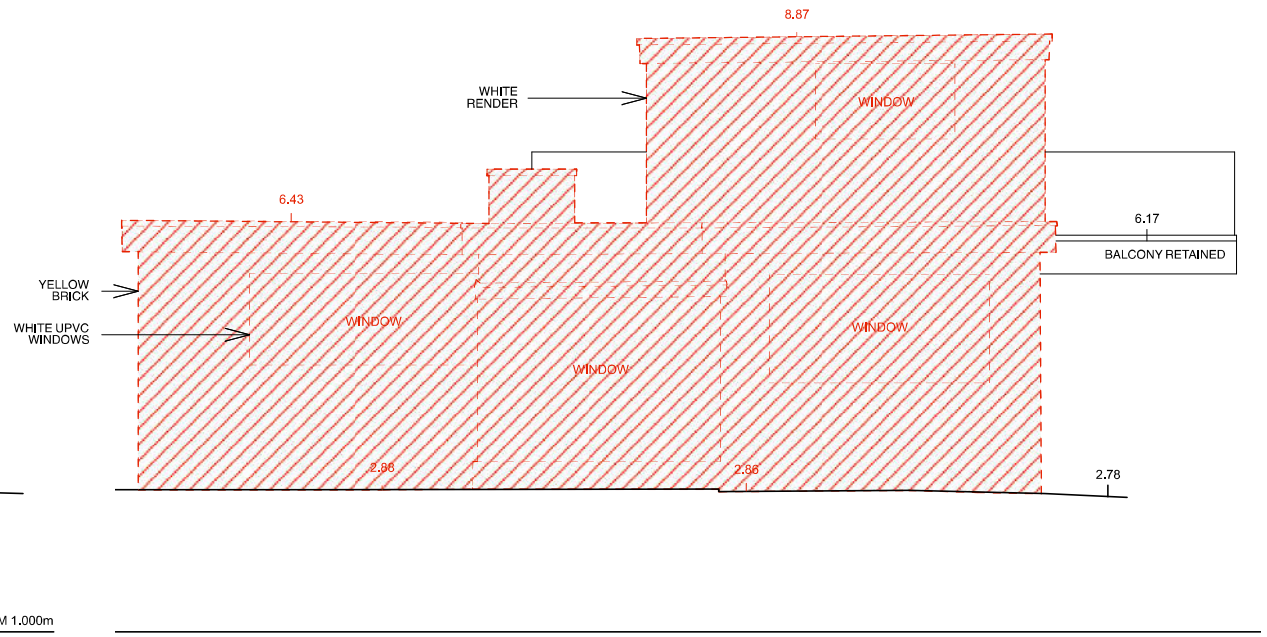
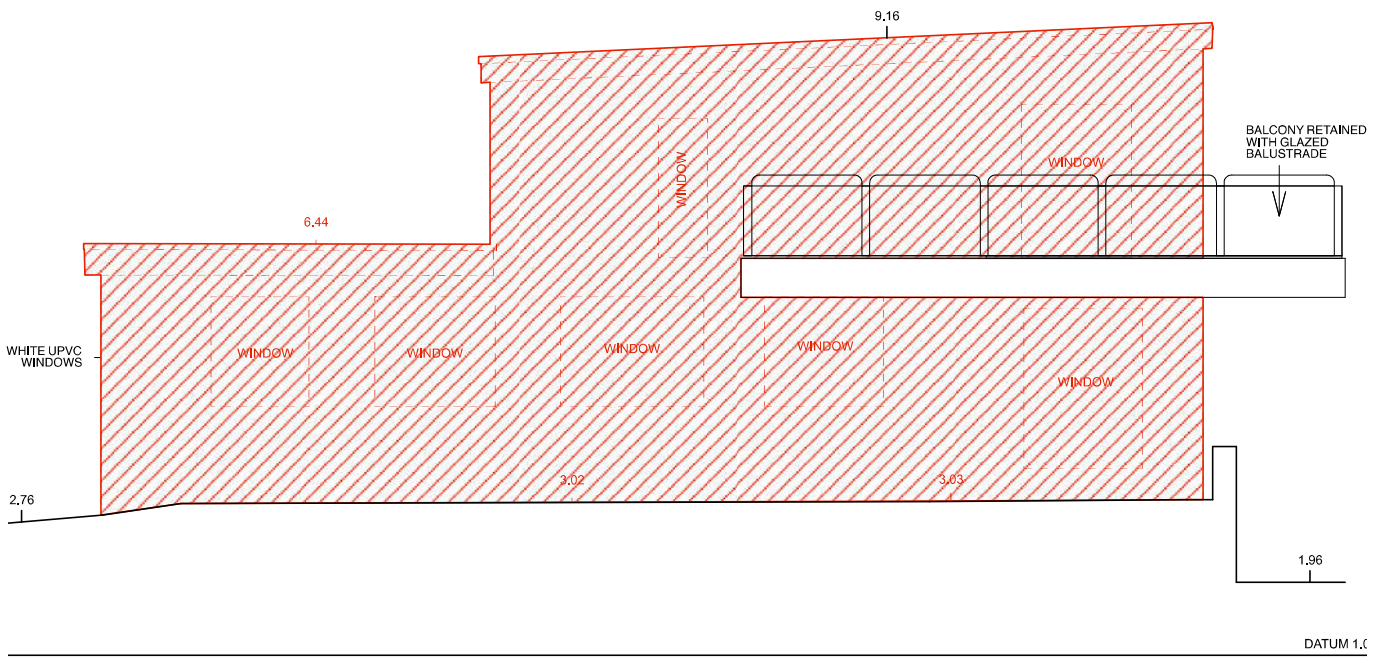


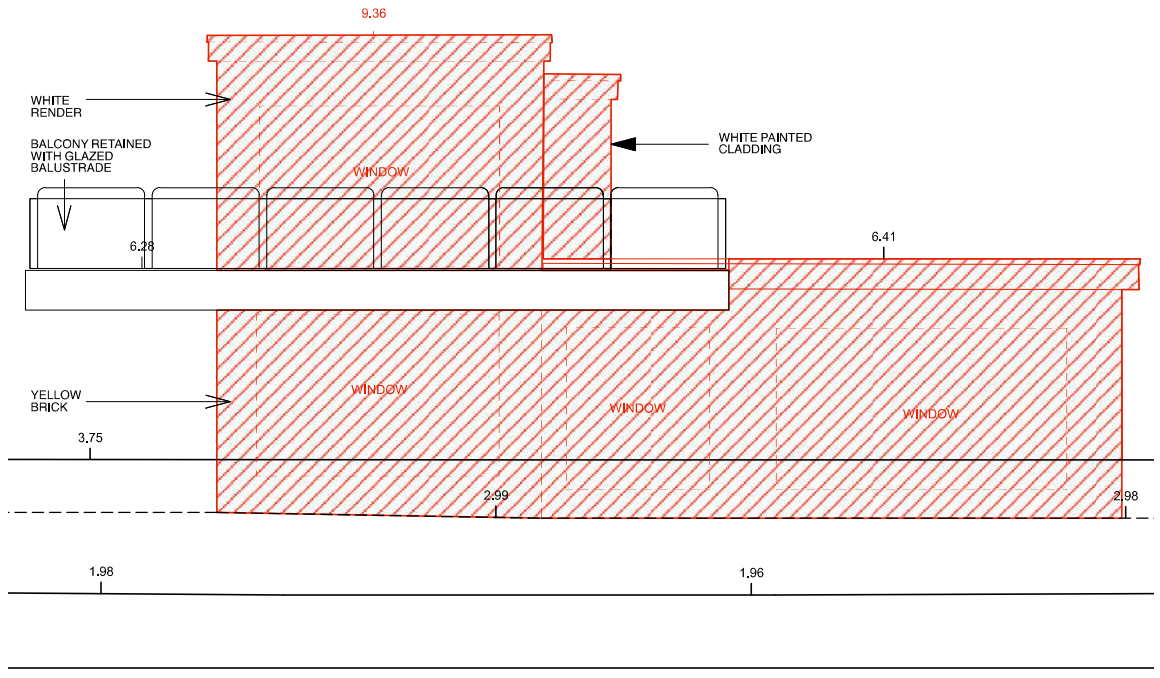

Existing North-West Elevation
(Existing Silhouette : 80.66 sqm)




Existing South-West Elevation




Existing South-East Elevation




Existing North-East Elevation
(Existing Silhouette : 61.55 sqm)

TO BE READ IN CONJUNCTION WITH STRUCTURAL ENGINEER'S DRAWINGS.
REPORT ALL DISCREPANCIES PRIOR TO PROCEEDING.

Notes:

Existing

To be demolished

REVISION DATE

Yeates Design LLP

74 Clerkenwell Road
London EC1M 5QA

tel: 020 7251 6667
www.yeatesdesign.co.uk

PROJECT : 36a WITTERING ROAD
HAYLING ISLAND
HAMPSHIRE PO11 9SP

DRAWING : Existing Elevations

SCALE : 1:100 @ A3

DATE : JUNE 2017

DWG NO. 590/P/104

DWN BY :

DRAWING STATUS : FOR TENDER ☐
FOR PLANNING ☒ FOR CONSTRUCTION ☐

INFORMATION CONTAINED IN THIS DRAWING IS THE SOLE COPYRIGHT OF YEATES DESIGN + ARCHITECTURE AND SHOULD NOT BE REPRODUCED WITHOUT THEIR PERMISSION