

SOUTH ELEVATION
SCALE 1:100

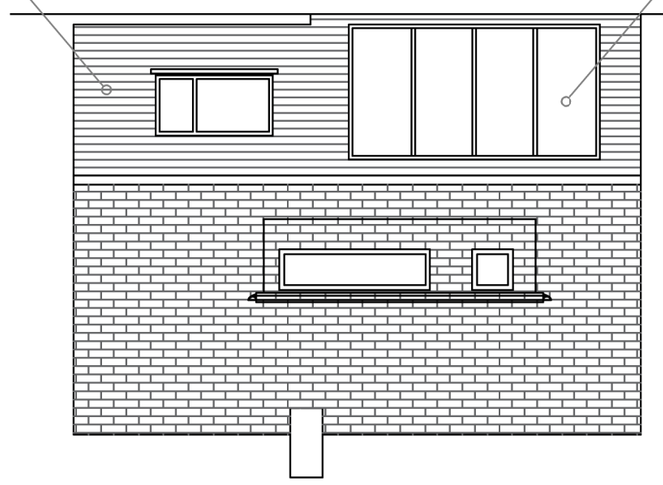

4M WIDE WHITE ALU BIFOLD DOORS TO REPLACE EXISTING S NDOWS IN SOUTH ELEVATION

SOUTH ELEVATION TO BE CLAD IN SAME SYLE AS EXTENSION

EAST ELEVATION
SCALE 1:100

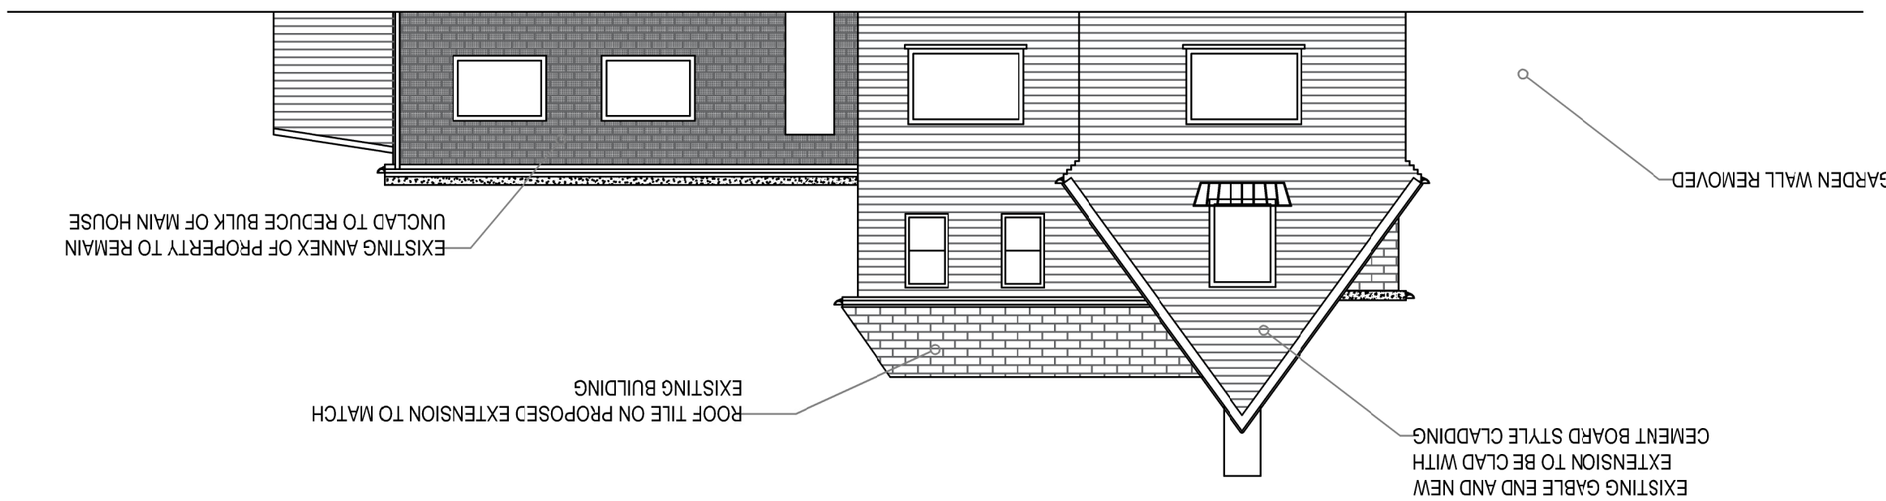


GARDEN WALL REMOVED

EXISTING GABLE END AND NEW EXTENSION TO BE CLAD WITH CEMENT BOARD STYLE CLADDING

ROOF TILE ON PROPOSED EXTENSION TO MATCH EXISTING BUILDING

EXISTING ANNEX OF PROPERTY TO REMAIN UNCLAD TO REDUCE BULK OF MAIN HOUSE

WEST ELEVATION
SCALE 1:100

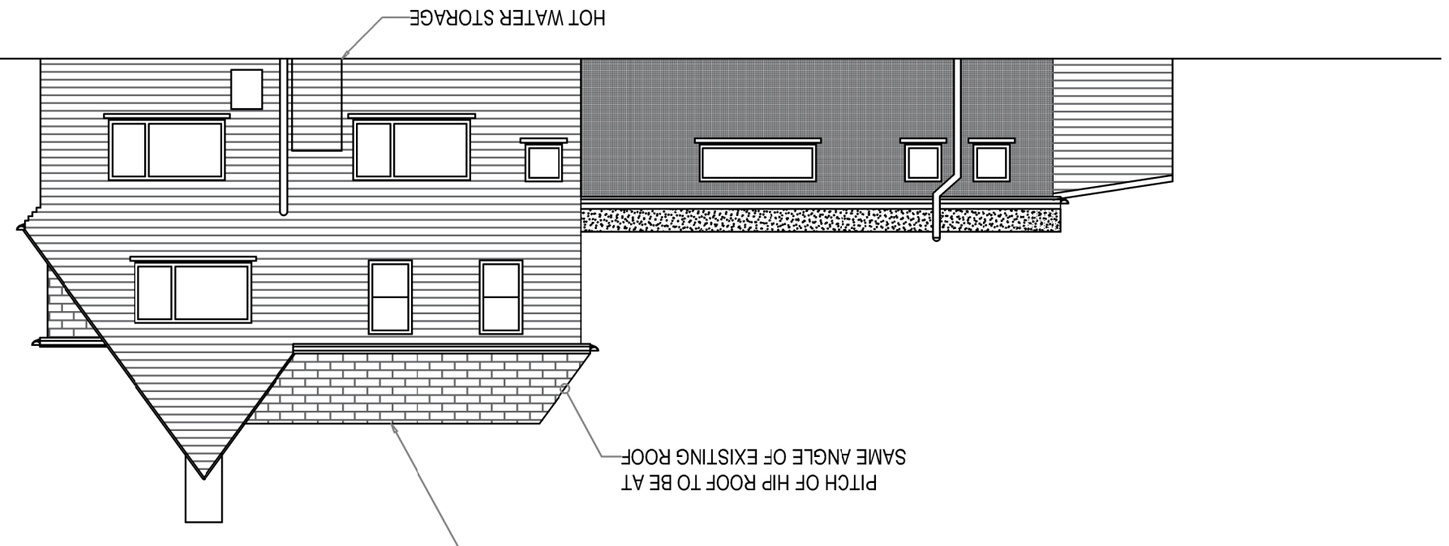


HOT WATER STORAGE

PITCH OF HIP ROOF TO BE AT SAME ANGLE OF EXISTING ROOF

ROOF LINE SET DOWN FROM EXISTING TO REDUCE BULK OF EXTENSION

NORTH ELEVATION
SCALE 1:100

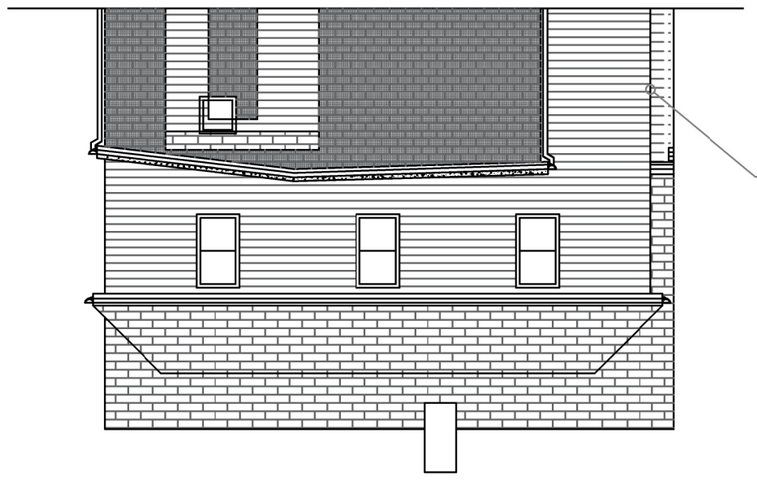

EXTENSION SET BACK FROM GABLE END OF EXISTING MAIN BUILDING

REV	DATE	DESCRIPTION	DWN	CHKD	APPD
1.0	24-10-2017	ISSUED FOR PLANNING	AS	PH	AS
2.0	24-10-2017	DRAWINGS 003 AND 004 UPDATED MISSING WINDOWS	AS	PH	AS

PART NUMBER:	
MATERIAL:	
FINISH:	
WEIGHT:	
QUANTITY:	

SHEET:	
SHEET SIZE:	A2
SCALE:	
THIRD ANGLE	

DO NOT SCALE, IF IN DOUBT ASK

UNLESS OTHERWISE SPECIFIED:
DIMENSIONS ARE IN MILLIMETERS
LINEAR TOLERANCES TO ISO 2768-mK & ANGULAR TOLERANCES TO ISO 2768-C
EDGES TO BE RADUSED R1 OR CHAMFERED 1mm x 45°

ShawEng
Engineering and Building Consultancy

TITLE:
20 BERKELEY SQUARE - PROPOSED ELEVATIONS

DRG: 2000 - 003
REV: 2.0