




Section 1 Scale 1:200

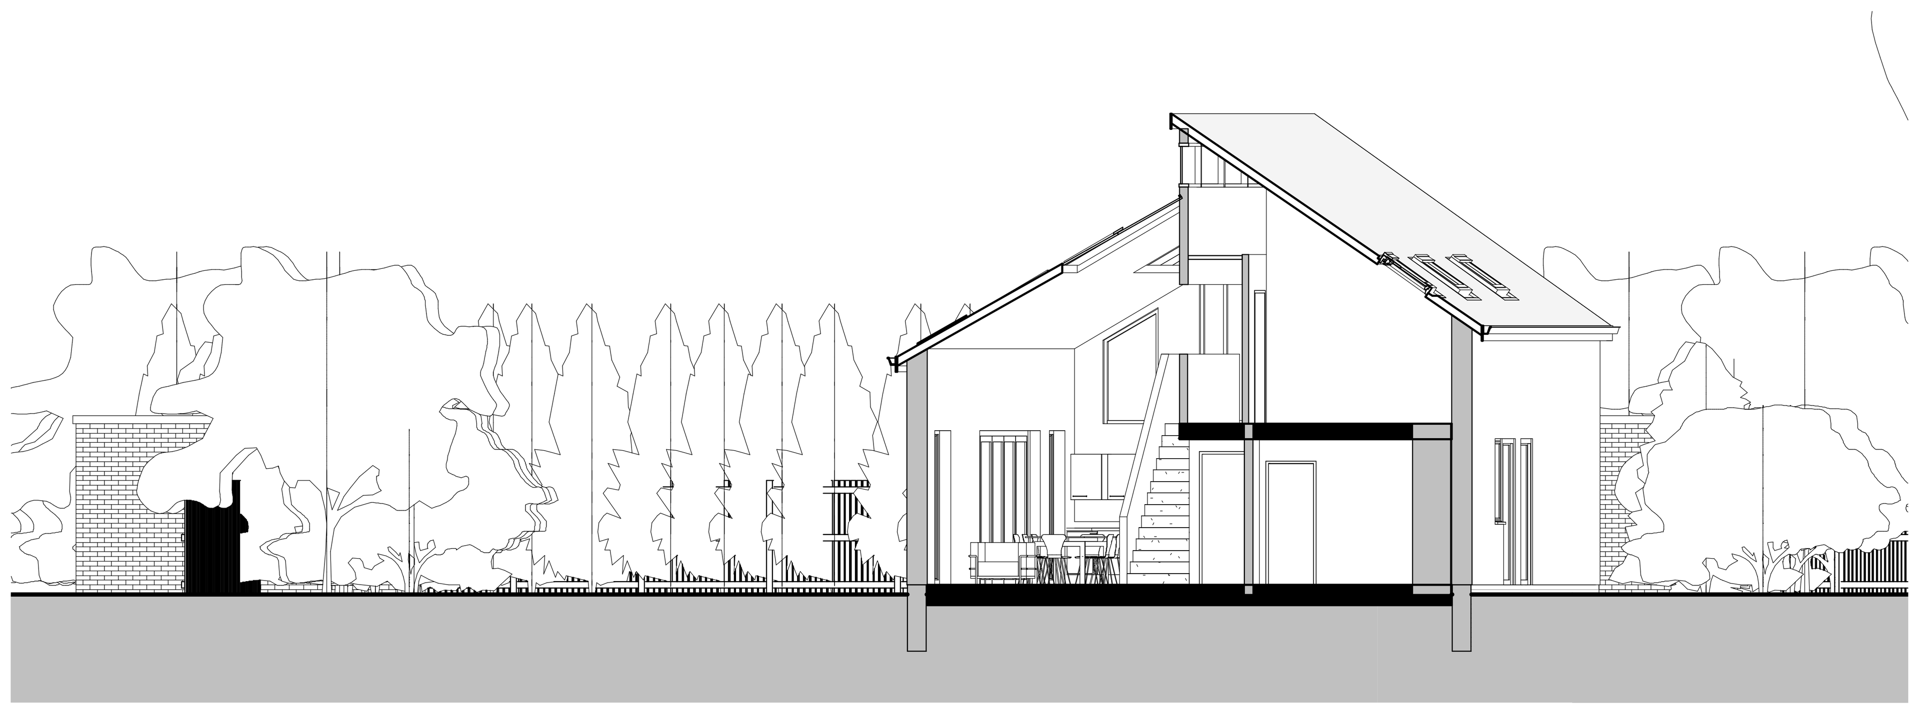

Section 2 Scale 1:100

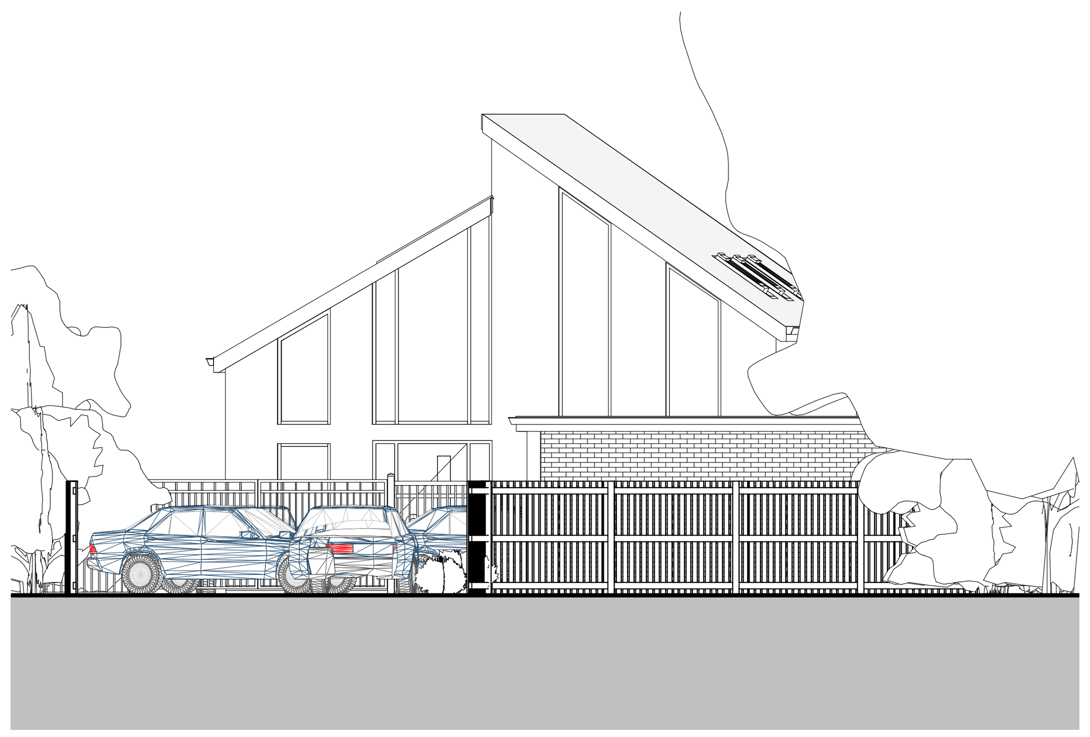

Section 3 Scale 1:100

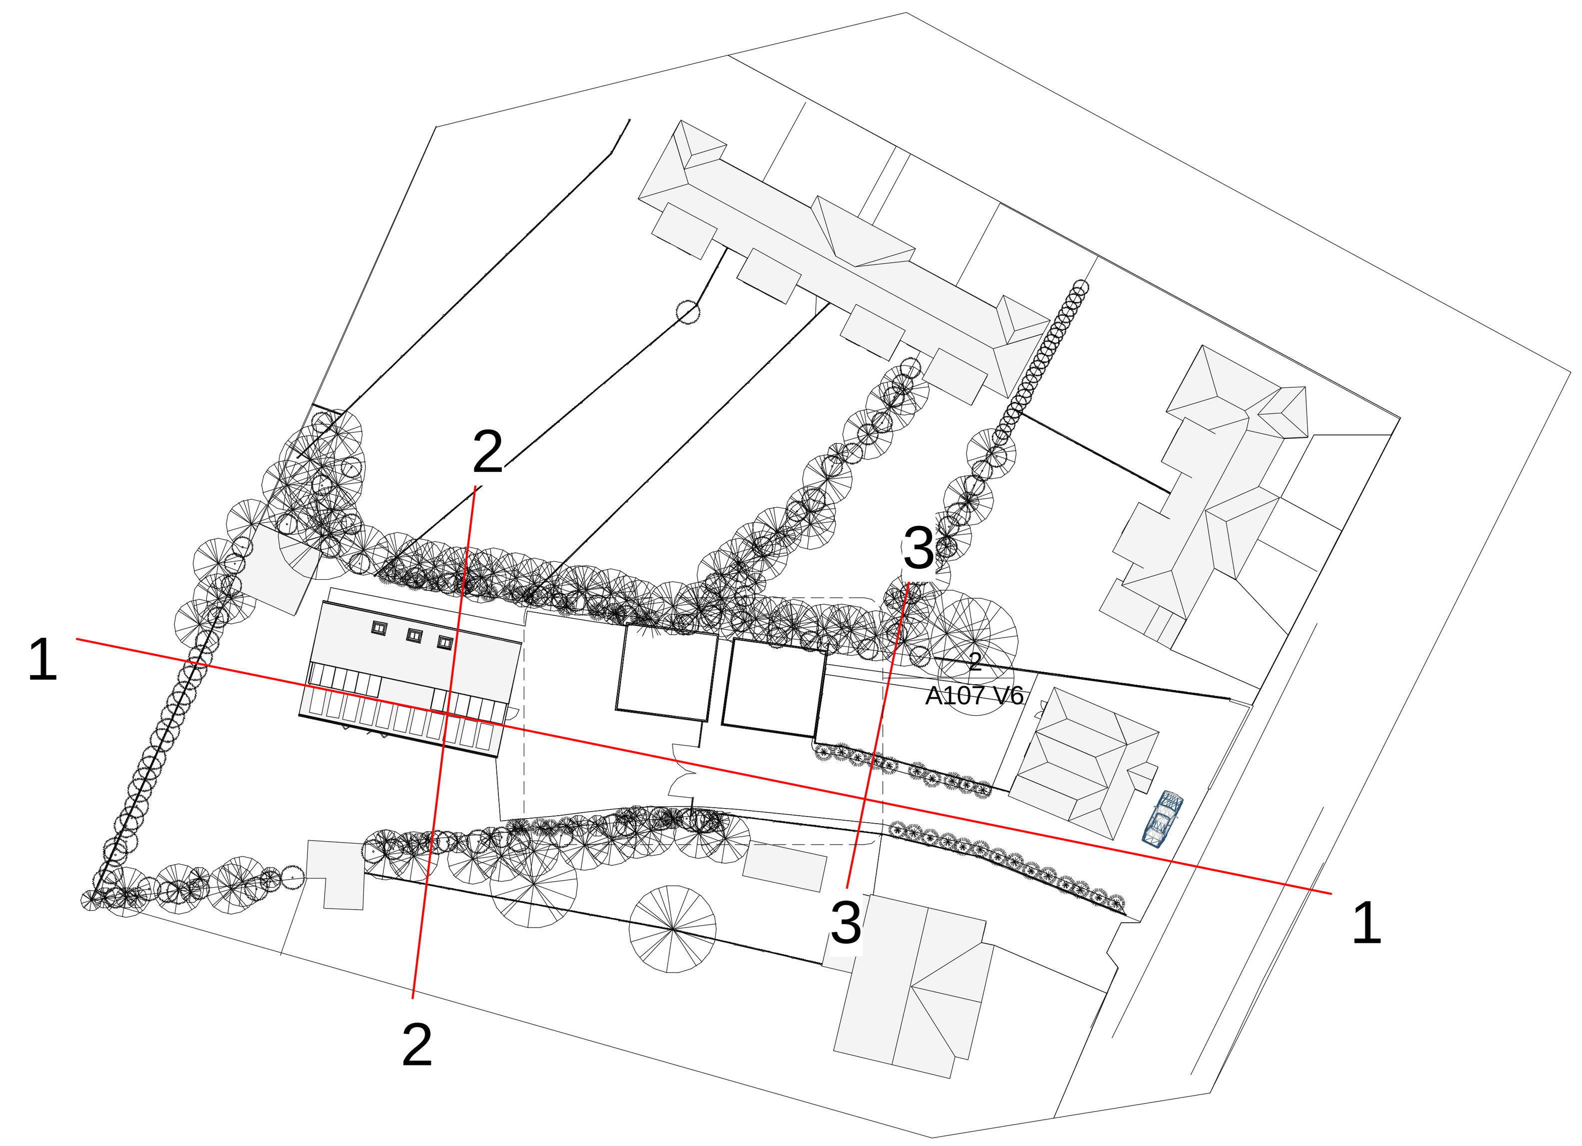

Site Plan with Section Lines Scale 1:500

IJ Murray
Associates

www.ijma.co.uk

IJ Murray Associates
173 Havant Road
Hayling Island
Hampshire
PO11 0LF
Phone 02392469004
Mob 07779 246915
e-mail ian@ijma.co.uk

No.	Description	Date

Lee Bottomley
Eastview Manor
Rd HI

Proposed Site
Sections

Project number	Project Number
Date	Issue Date
Drawn by	Author
Checked by	Checker

A103 V6

Scale	As indicated

04/04/2018 11:22:28