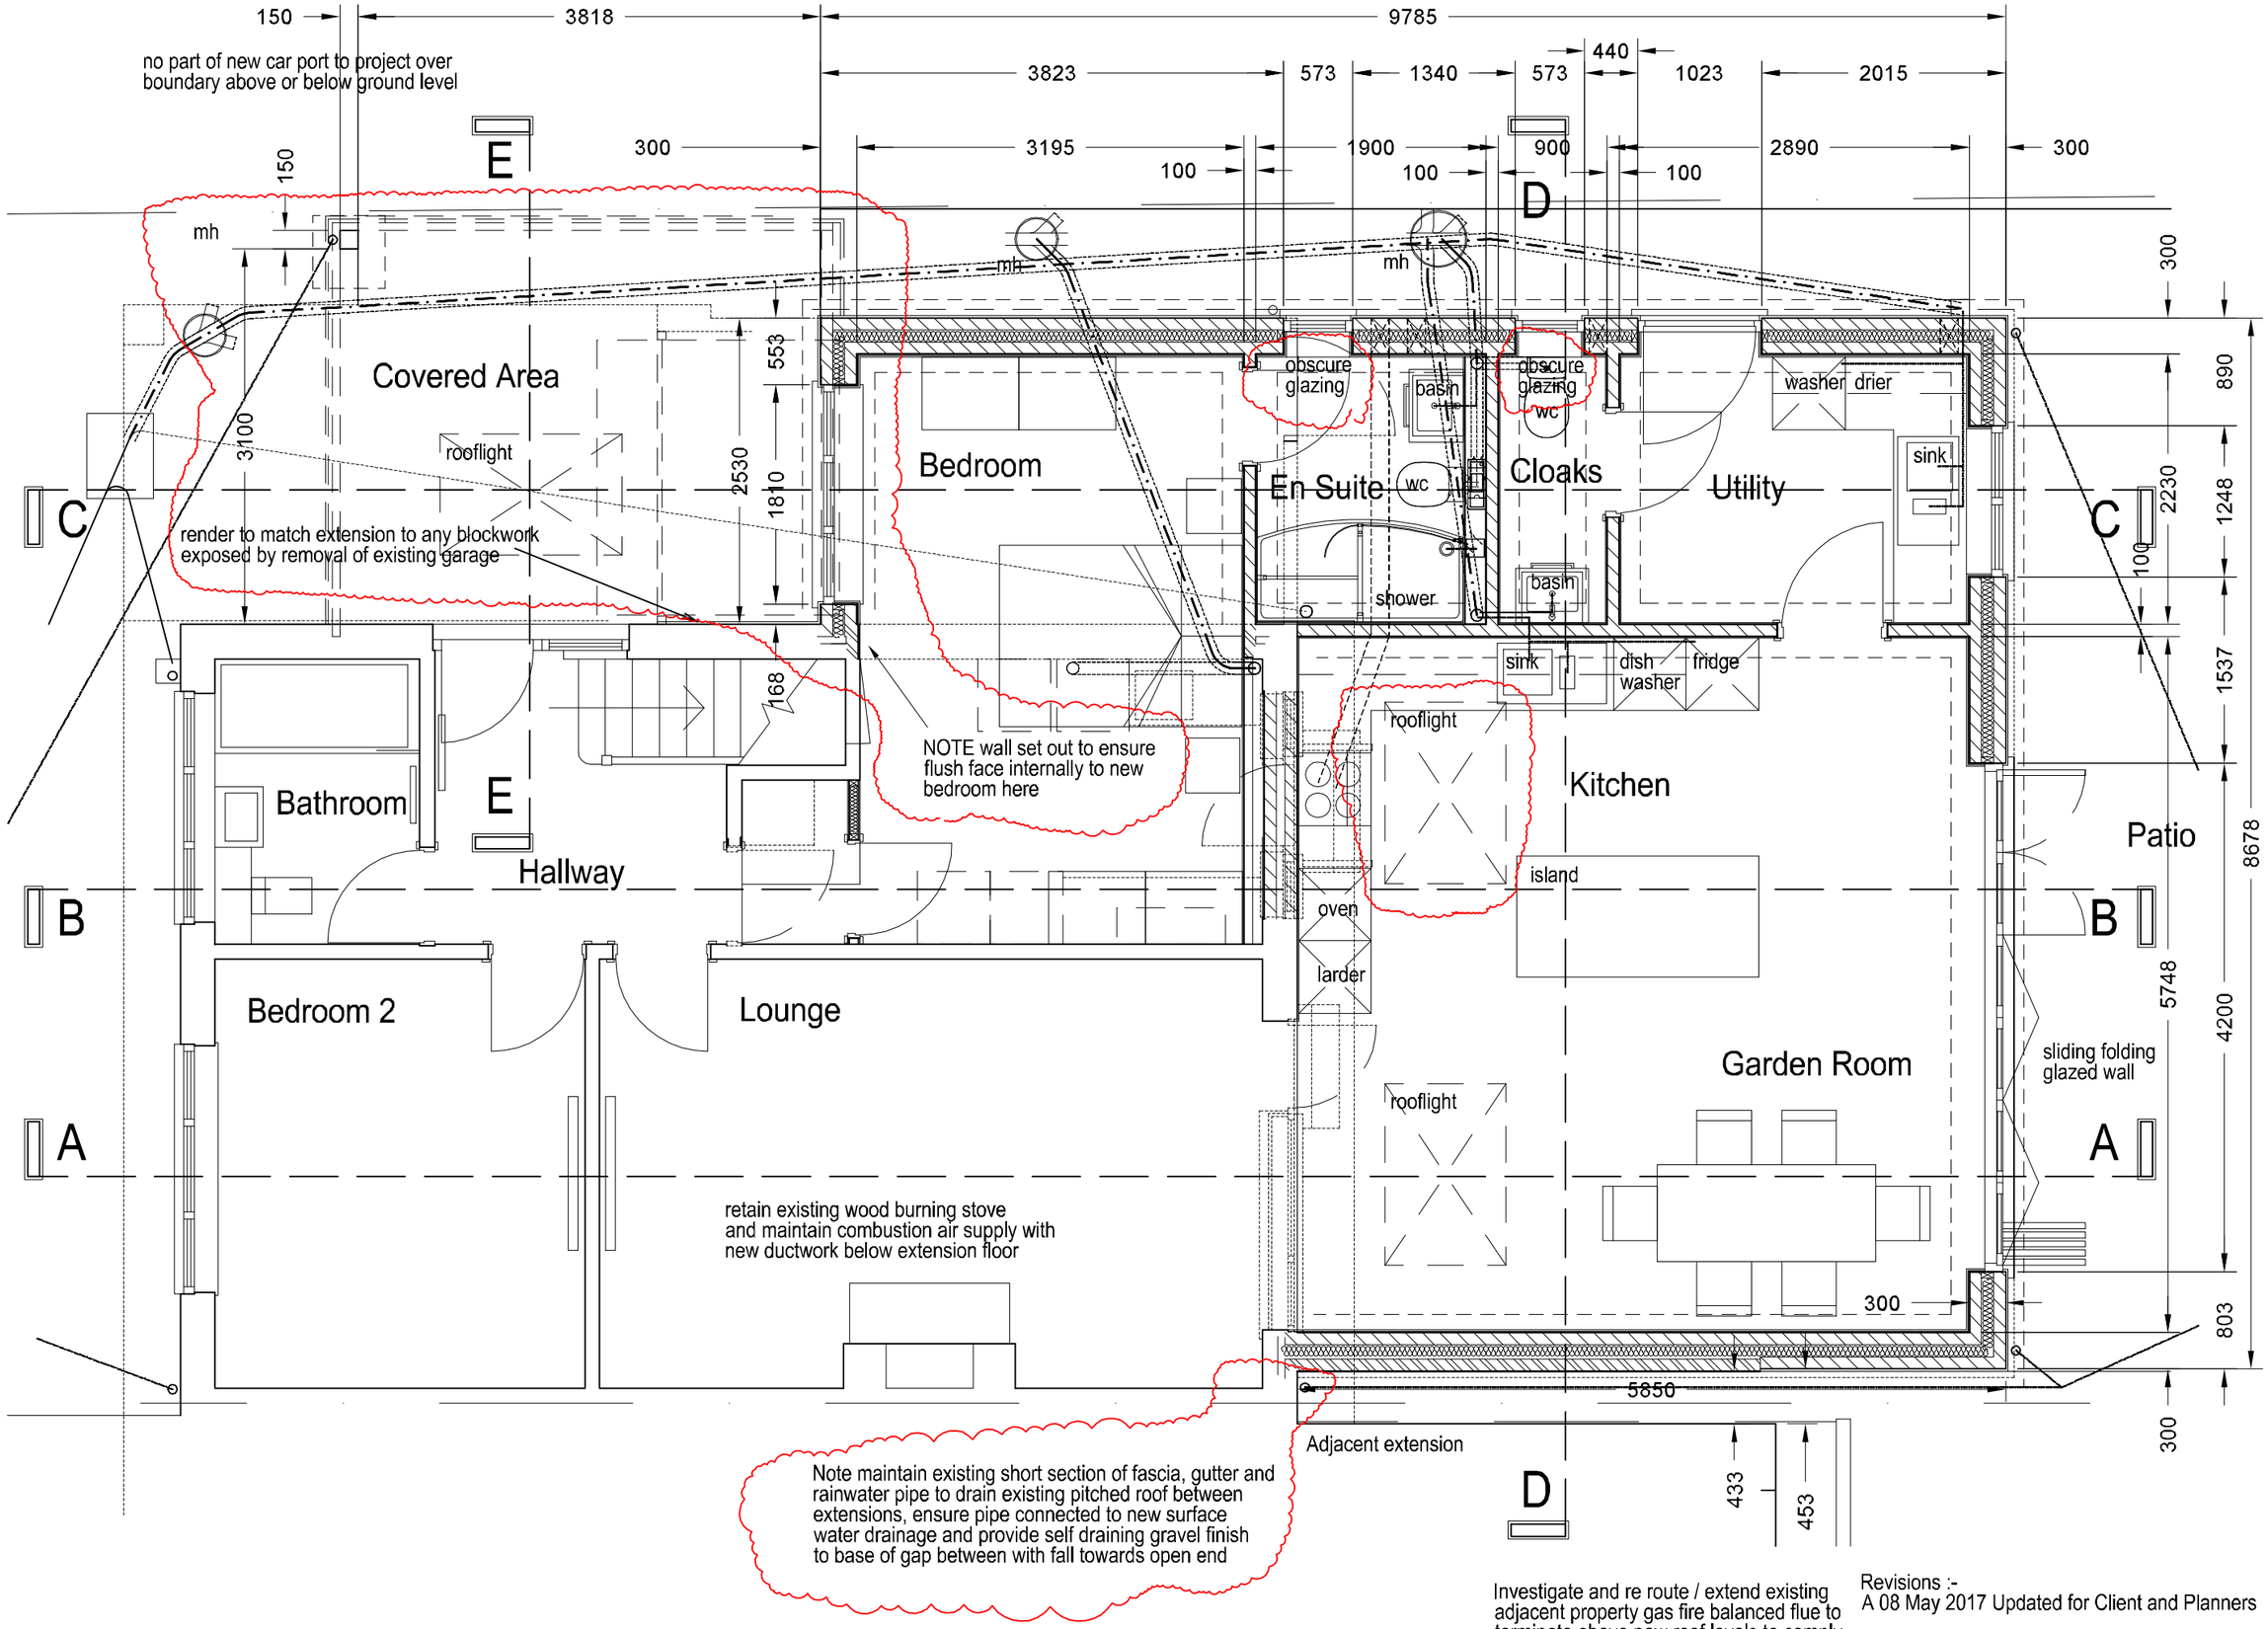


Ground Floor Plan as Proposed 1:50

Investigate and re route / extend existing adjacent property gas fire balanced flue to terminate above new roof levels to comply with Part J of the Building Regulations and Gas Safe regulations, works to be carried out by gas safe registered fitter

Revisions :-
A 08 May 2017 Updated for Client and Planners

39, Hawthorn Road, Lincoln. LN2 4QX
Tel. 01522 521272
Mobile 07836 662089
E mail john_haynes@talktalk.net
Web www.john-haynes-design.co.uk
John Haynes
Architectural Design

Project: Proposed Alterations and Extension, 15, Jubilee Road, Waterlooville, Hampshire PO7 7RD
Drawing: Detailed GF Plan as Proposed
Client: Mr & Mrs D Simmons
Drawing No: 752-A3-006A
Scale: 1:50 @A3
Date: January 2017