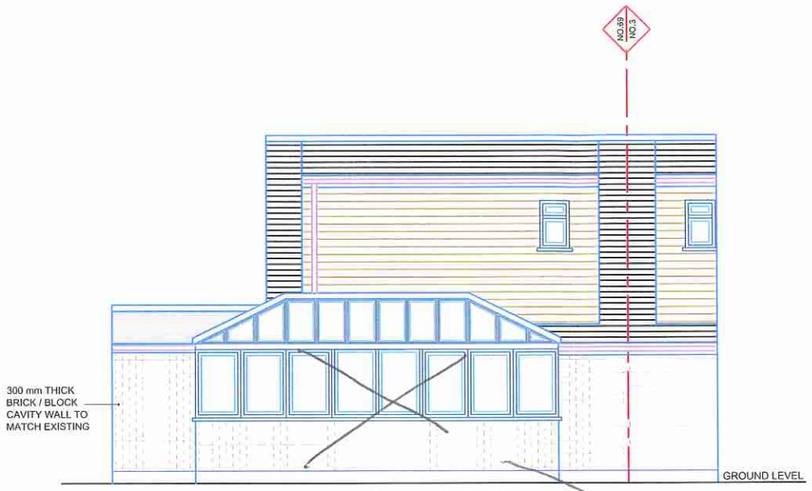

PROPOSED REAR ELEVATION

RECEIVED
23 MAR 2018
HBC Development Control

MATERIALS USED IN EXTERIOR WORK TO BE SIMILAR IN APPEARANCE TO THOSE OF THE EXTERIOR OF THE EXISTING HOUSE.

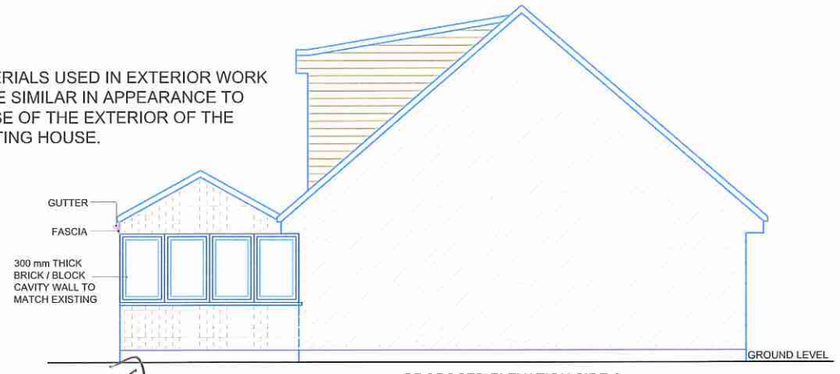

PROPOSED ELEVATION SIDE A

This part of the proposal has been removed from the application

PROPOSED ELEVATION SIDE B

This part of the proposal has been removed from the application

NOTES
PLEASE NOTE THAT BEFORE BUILDING WORKS COMMENCES IT IS THE RESPONSIBILITY OF THE BUILDER OR OWNER TO SERVE PARTY WALL NOTICES TO ALL NEIGHBORS

Scale 1:100 @A3

0 1 2 5 10 Meter

Issue	Notes	Drawn	Date

Express Plans

Suite 12, 29 Belmont Road, Uxbrdge, UB8 1QS
Tel: 07375 455206 Email: hello@expressplans.uk

Client
Mr&Mrs. Hill
3a Burgess Close
Hayling Island
PO11 9QT

Drawing Title
PROPOSED ELEVATIONS

Scale	Date	Checked	Drawn By
1:100	05/03/18	AZ	AZ

Drawing Number
D04

Revision