


Existing South East Elevation.

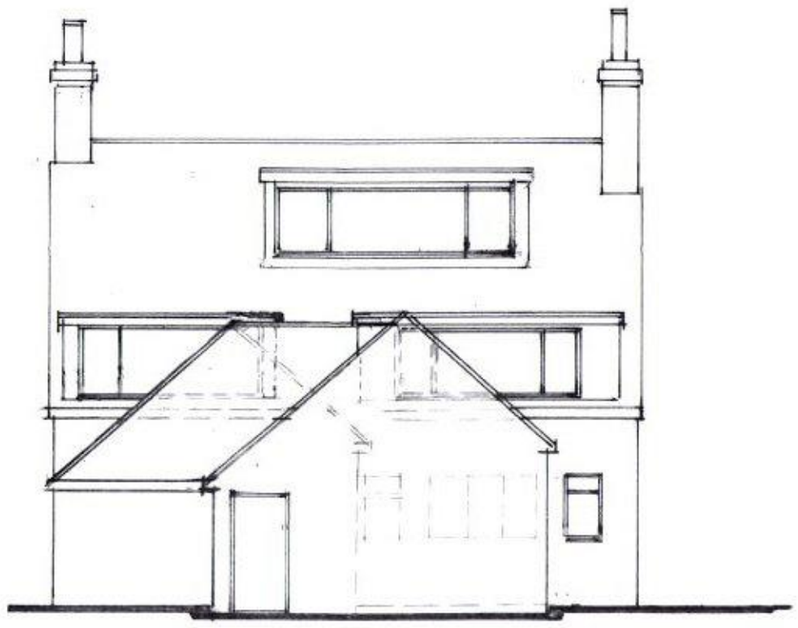

Existing North East Elevation.



Existing South West Elevation.

HAVANT BOROUGH COUNCIL
15 JAN 2018
RECEIVED

1:100

1:50

Proposed single storey rear / side extension at 15 Kings Cottage, King Street, Emsworth, Hants. PO10 7AX	
D. Morley Esq..	
Scale 1:100	Date December 2017
A3 Drawing Number	3
Revision	