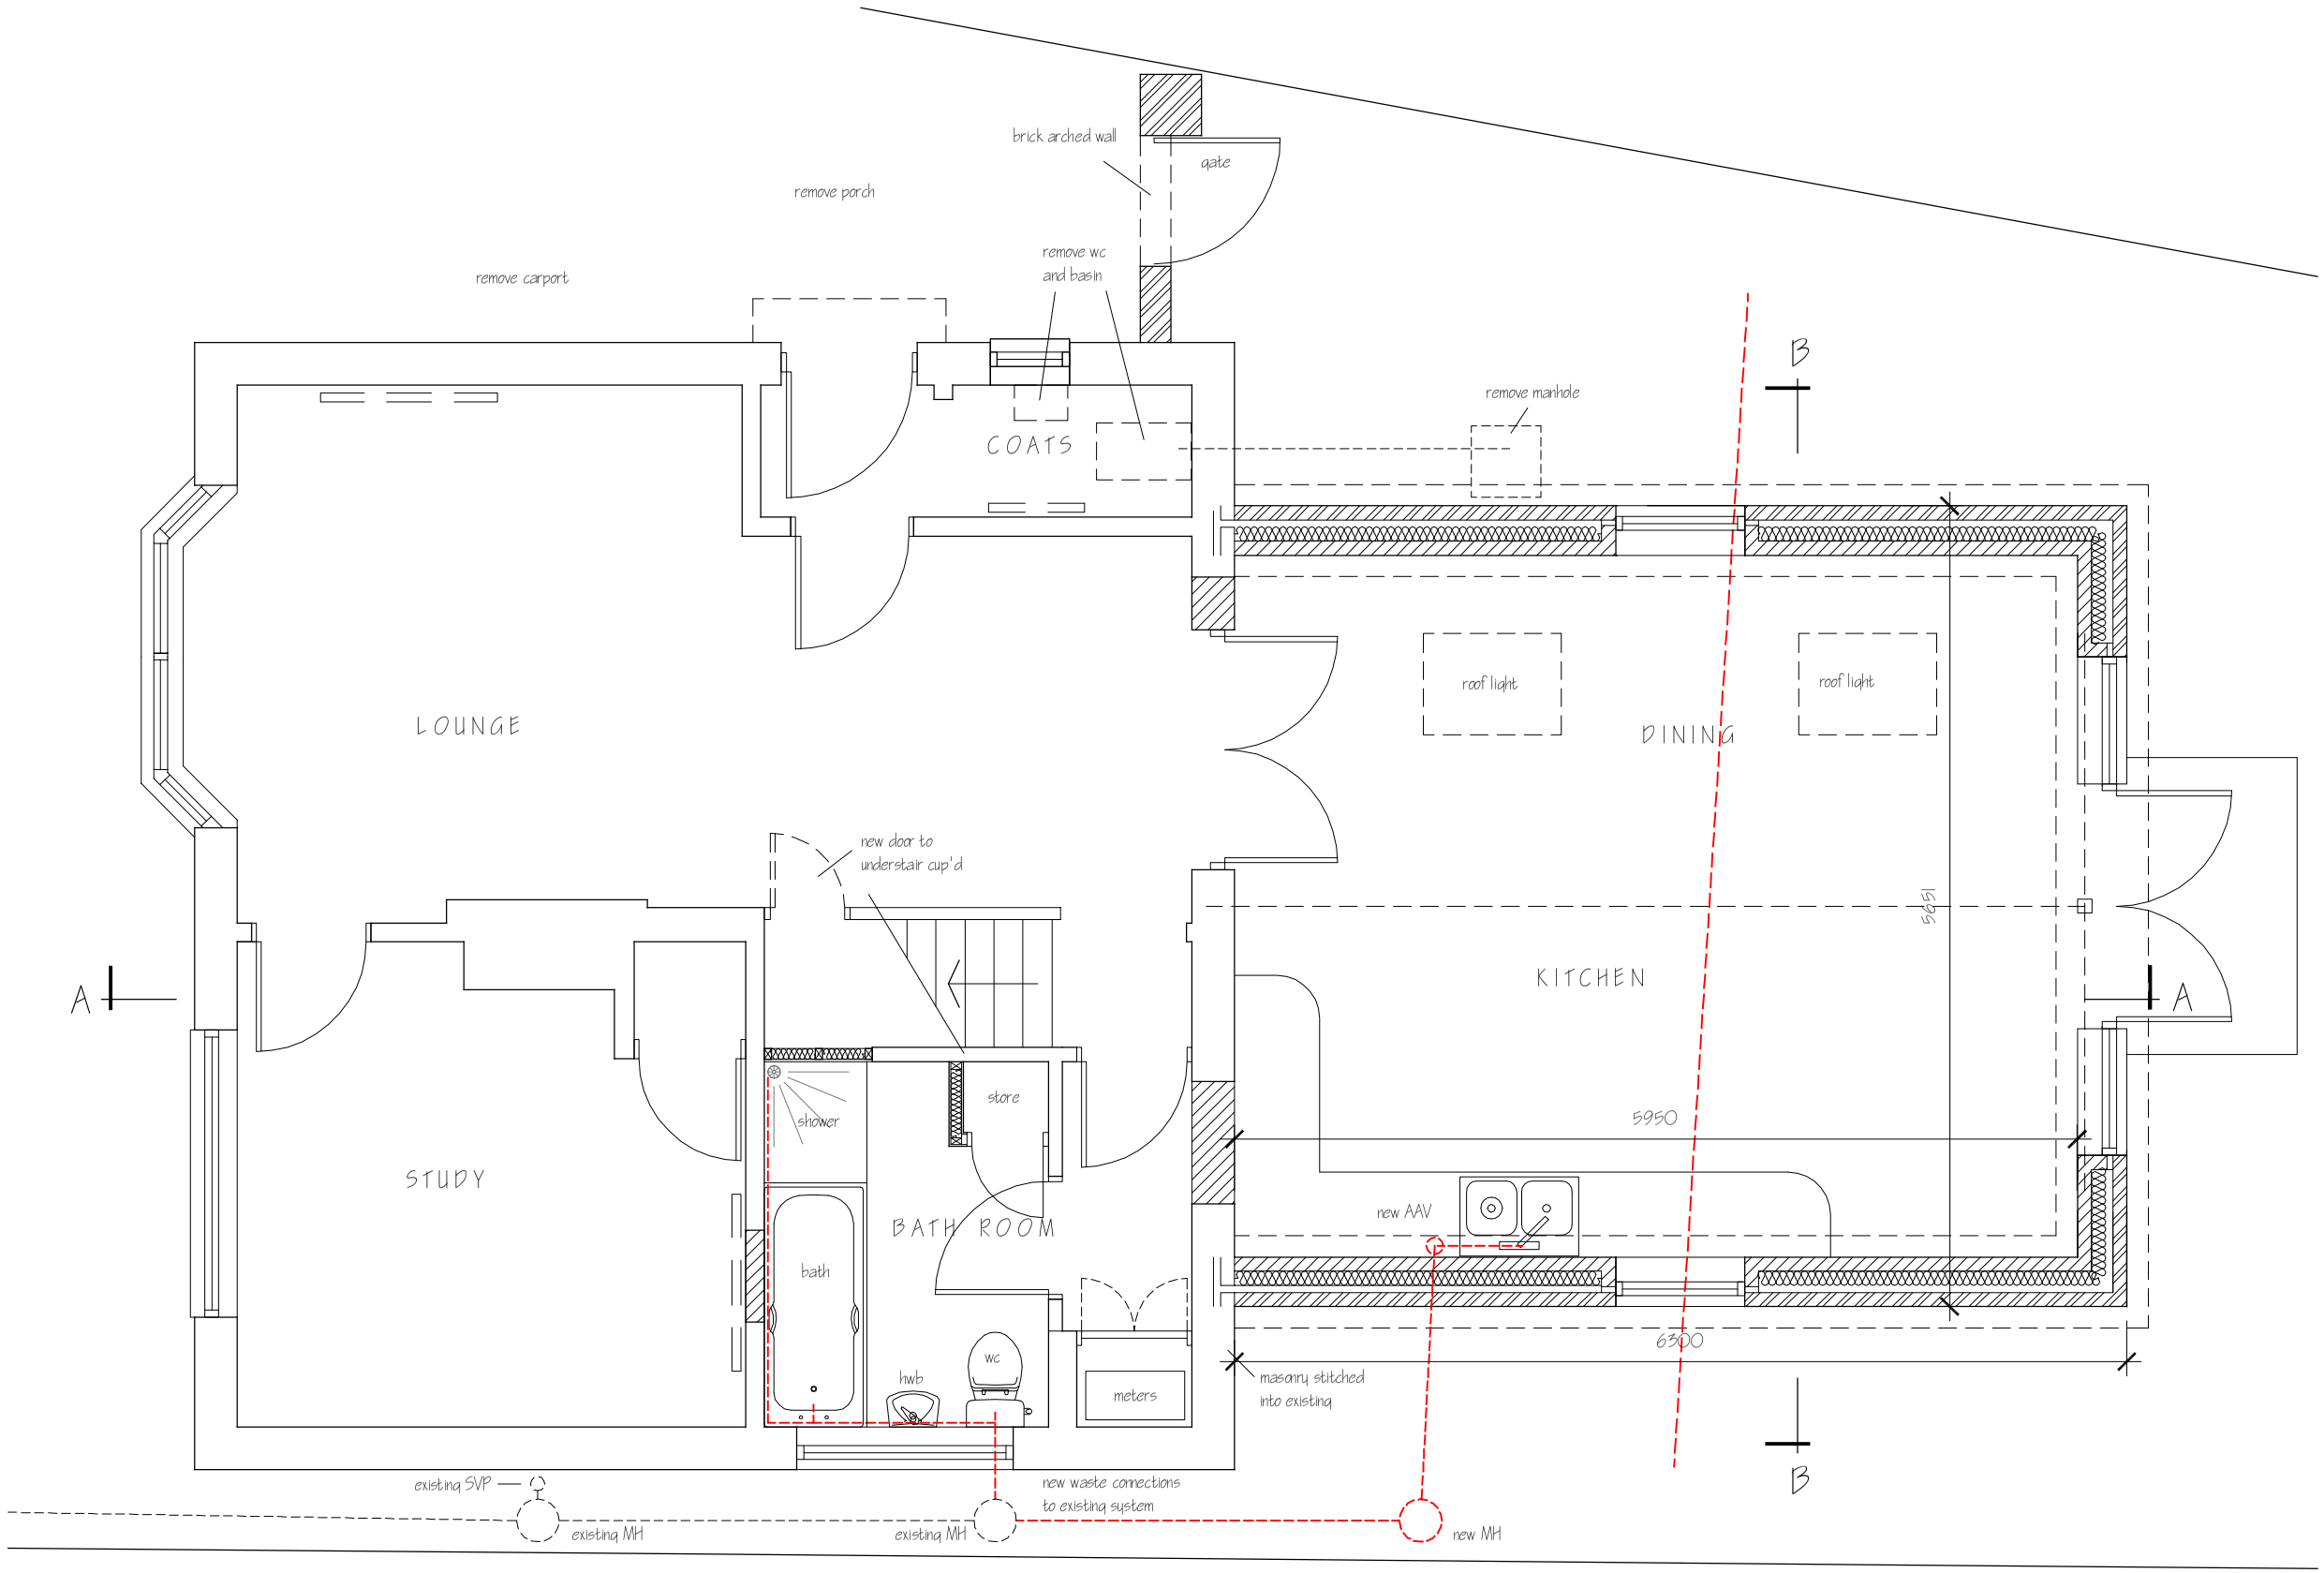


NB: Public mains drain (minor sewer) running Northeasterly direction
highest invert level 1100mm at Southern intersection of site - investigation required.
For foundation strategy & drain protection, see drawings 15 & 16

(1) FIGURED DIMENSIONS MUST BE TAKEN IN PREFERENCE TO SCALED DIMENSIONS AND SITE DIMENSIONS ARE TO BE CHECKED BEFORE WORK IS PUT IN HAND

(2) THIS DRAWING IS THE COPYRIGHT OF DANIELLS HARRISON CHARTERED SURVEYORS AND MUST NOT BE REPRODUCED OR USED WITHOUT THEIR WRITTEN PERMISSION

(3) O S DATA REPRODUCED UNDER LICENCE No 100031120

50mm full size

rev	description	date	dr

project
YORK LODGE
STAKES HILL ROAD
WATERLOOVILLE
PO7 5UB

title
PROPOSED GROUND FLOOR PLAN

client
MR ISTVAN VARGA

scale
1 : 50 @ A3

drawn	GW	checked	
date	31.05.17	date	

job no	drg no	rev
150400	P12	

Daniells Harrison
CHARTERED SURVEYORS
The Old Manor House
Wickham Road
Fareham
PO16 7AR
tel: 01329 221199
fax: 01329 221185
email: gw@dhcs.co.uk
www.dhcs.co.uk
RICS
Architectural Service
Historic Building
Project Management
Building Surveying Service