Notes

1. This drawing is the copyright of MH Architects Ltd
2. Do not scale this drawing except for Local Authority planning purposes
3. All dimensions must be checked on site by the contractor prior to commencement of the works.

Rev.	Revision	By	Date	Check	Date

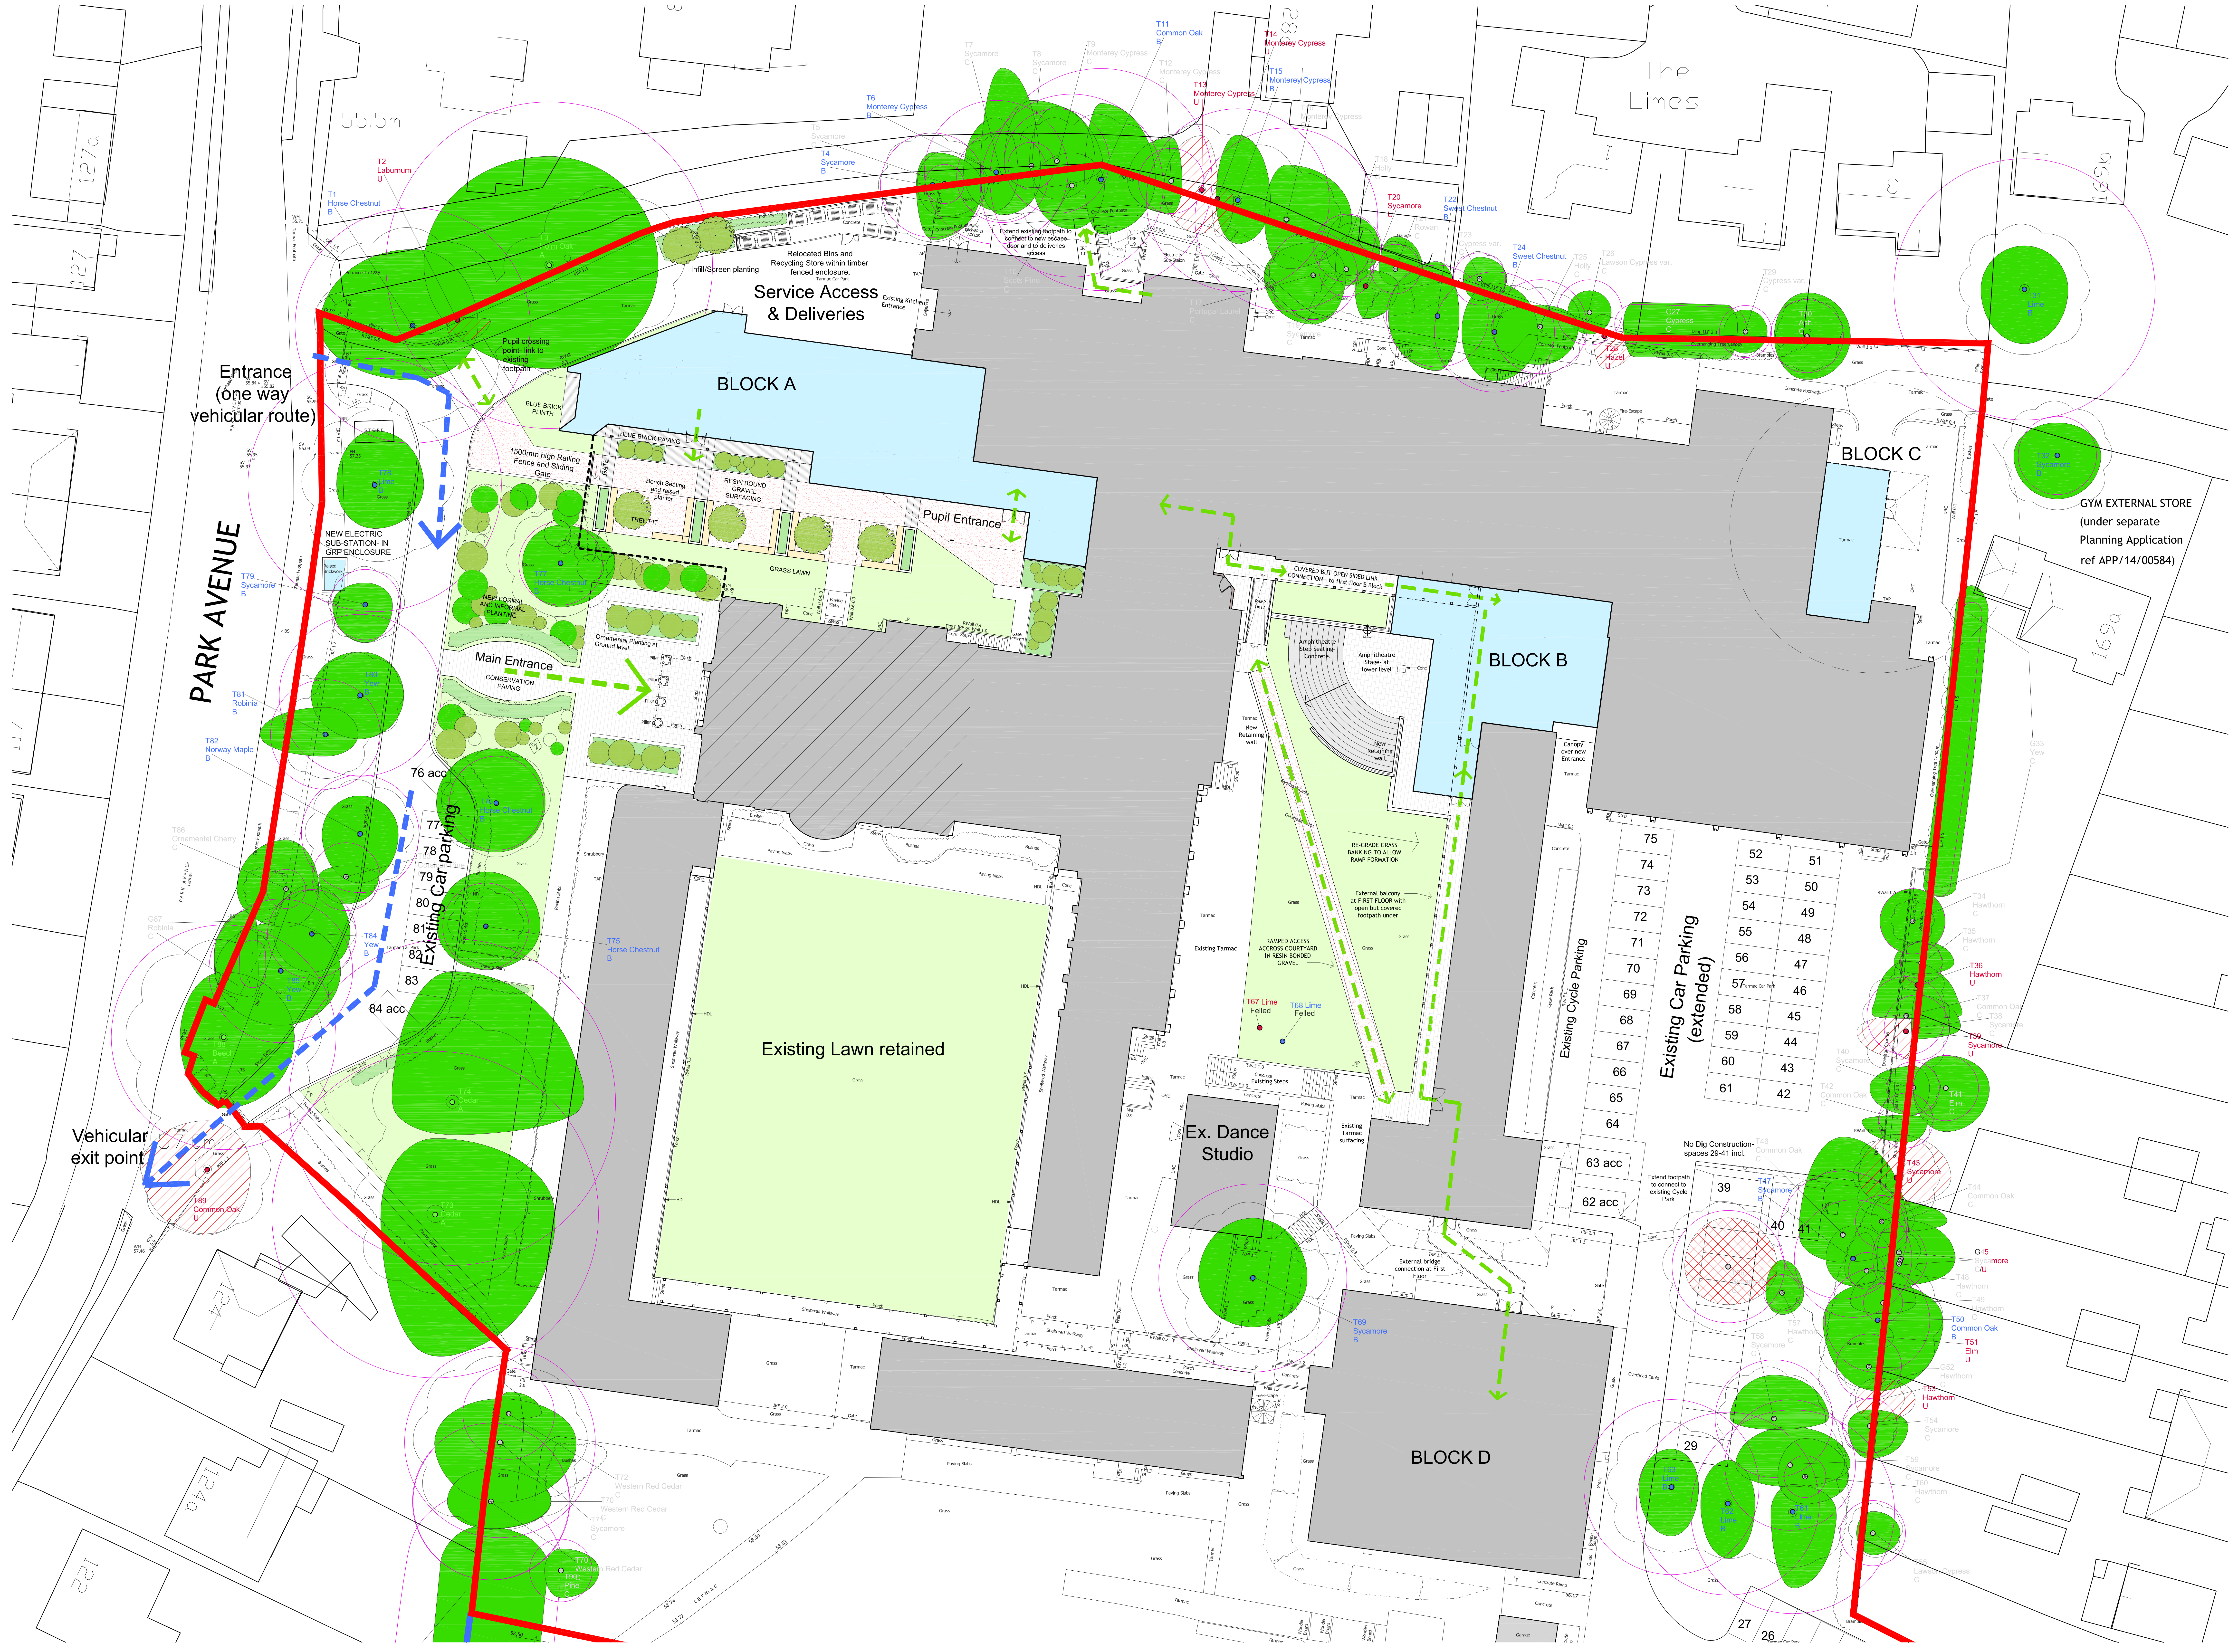
PARK AVENUE
Entrance (one way vehicular route)
Vehicular exit point
Existing Car parking
76 acc
77
78
79
80
81
82
83
84 acc
Main Entrance
CONSERVATION PAVING
NEW FORMAL AND INFORMAL PLANTING
Ornamental Planting at Ground level
1500mm high Railing Fence and Sliding Gate
BLUE BRICK PLINTH
BLUE BRICK PAVING
GATE
Bench Seating and raised planter
TREE PIT
RESIN BOUND GRAVEL SURFACING
GRASS LAWN
Pupil crossing point- link to existing footpath
NEW ELECTRIC SUB-STATION- IN GRP ENCLOSURE
BLOCK A
Pupil Entrance
Service Access & Deliveries
Relocated Bins and Recycling Store within timber fenced enclosure.
Infill Screen planting
Existing Kitchen Entrance
Extend existing footpath to connect to new escape door and to deliveries access
Existing Lawn retained
Ex. Dance Studio
COVERED BUT OPEN SIDED LINK CONNECTION - to First floor B Block
Amphitheatre Step Seating- Concrete
Amphitheatre Stage- at lower level
New Retaining wall
RE-GRADE GRASS BANKING TO ALLOW RAMP FORMATION
External balcony at FIRST FLOOR with open but covered footpath under
RAMPED ACCESS ACCROSS COURTYARD IN RESIN BONDED GRAVEL
T67 Lime Felled
T68 Lime Felled
Existing Steps
Existing Tarmac surfacing
External bridge connection at First Floor
Canopy over new Entrance
BLOCK B
BLOCK C
BLOCK D
Existing Cycle Parking
Existing Car Parking (extended)
75
74
73
72
71
70
69
68
67
66
65
64
63 acc
62 acc
52
51
53
50
54
49
55
48
56
47
57
46
58
45
59
44
60
43
61
42
39
40
41
29
27
26
No Dig Construction- spaces 29-41 incl.
Extend footpath to connect to existing Cycle Park
GYM EXTERNAL STORE (under separate Planning Application ref APP/14/00584)
T1 Horse Chestnut
T2 Laburnum
T4 Sycamore
T6 Monterey Cypress
T11 Common Oak
T13 Monterey Cypress
T14 Monterey Cypress
T15 Monterey Cypress
T20 Sycamore
T22 Sweet Chestnut
T24 Sweet Chestnut
T28 Hazel
T36 Hawthorn
T39 Sycamore
T41 Elm
T47 Sycamore
T50 Common Oak
T51 Elm
T53 Hawthorn
T63 Sycamore
T69 Sycamore
T75 Horse Chestnut
T76 Lime
T77 Horse Chestnut
T79 Sycamore
T81 Robinia
T82 Norway Maple
T84 Yew
T89 Common Oak
55.5m
The Limes
127
127a
124
124a
122
169a
169b

Site Plan 1:200

Site Plan 1:200 @ A0

Purbrook Park School,
Park Avenue, Purbrook,
Waterlooville, Hampshire
PO7 5DS

Purbrook Park School

Extensions, Internal Remodelling and External Works
Purbrook Park School, Waterlooville
Purbrook Park School Trust

Project & Drawing title

Site Plan as Proposed
(main campus)

Drawn	Date	Checked	Date	Scale at A0
PT	30/06/14	HG	30/06/14	1:200

Job N°.	Drawing N°.	Rev.
13/083	PL03	.

Status
PLANNING

Ground Floor | Bicentennial Building
Southern Gate | Chichester
West Sussex | PO19 8EZ

t. 01243 774748
e. admin@mharchitects.co.uk
www.mharchitects.co.uk

Limited Company
Registered in England No.1994233