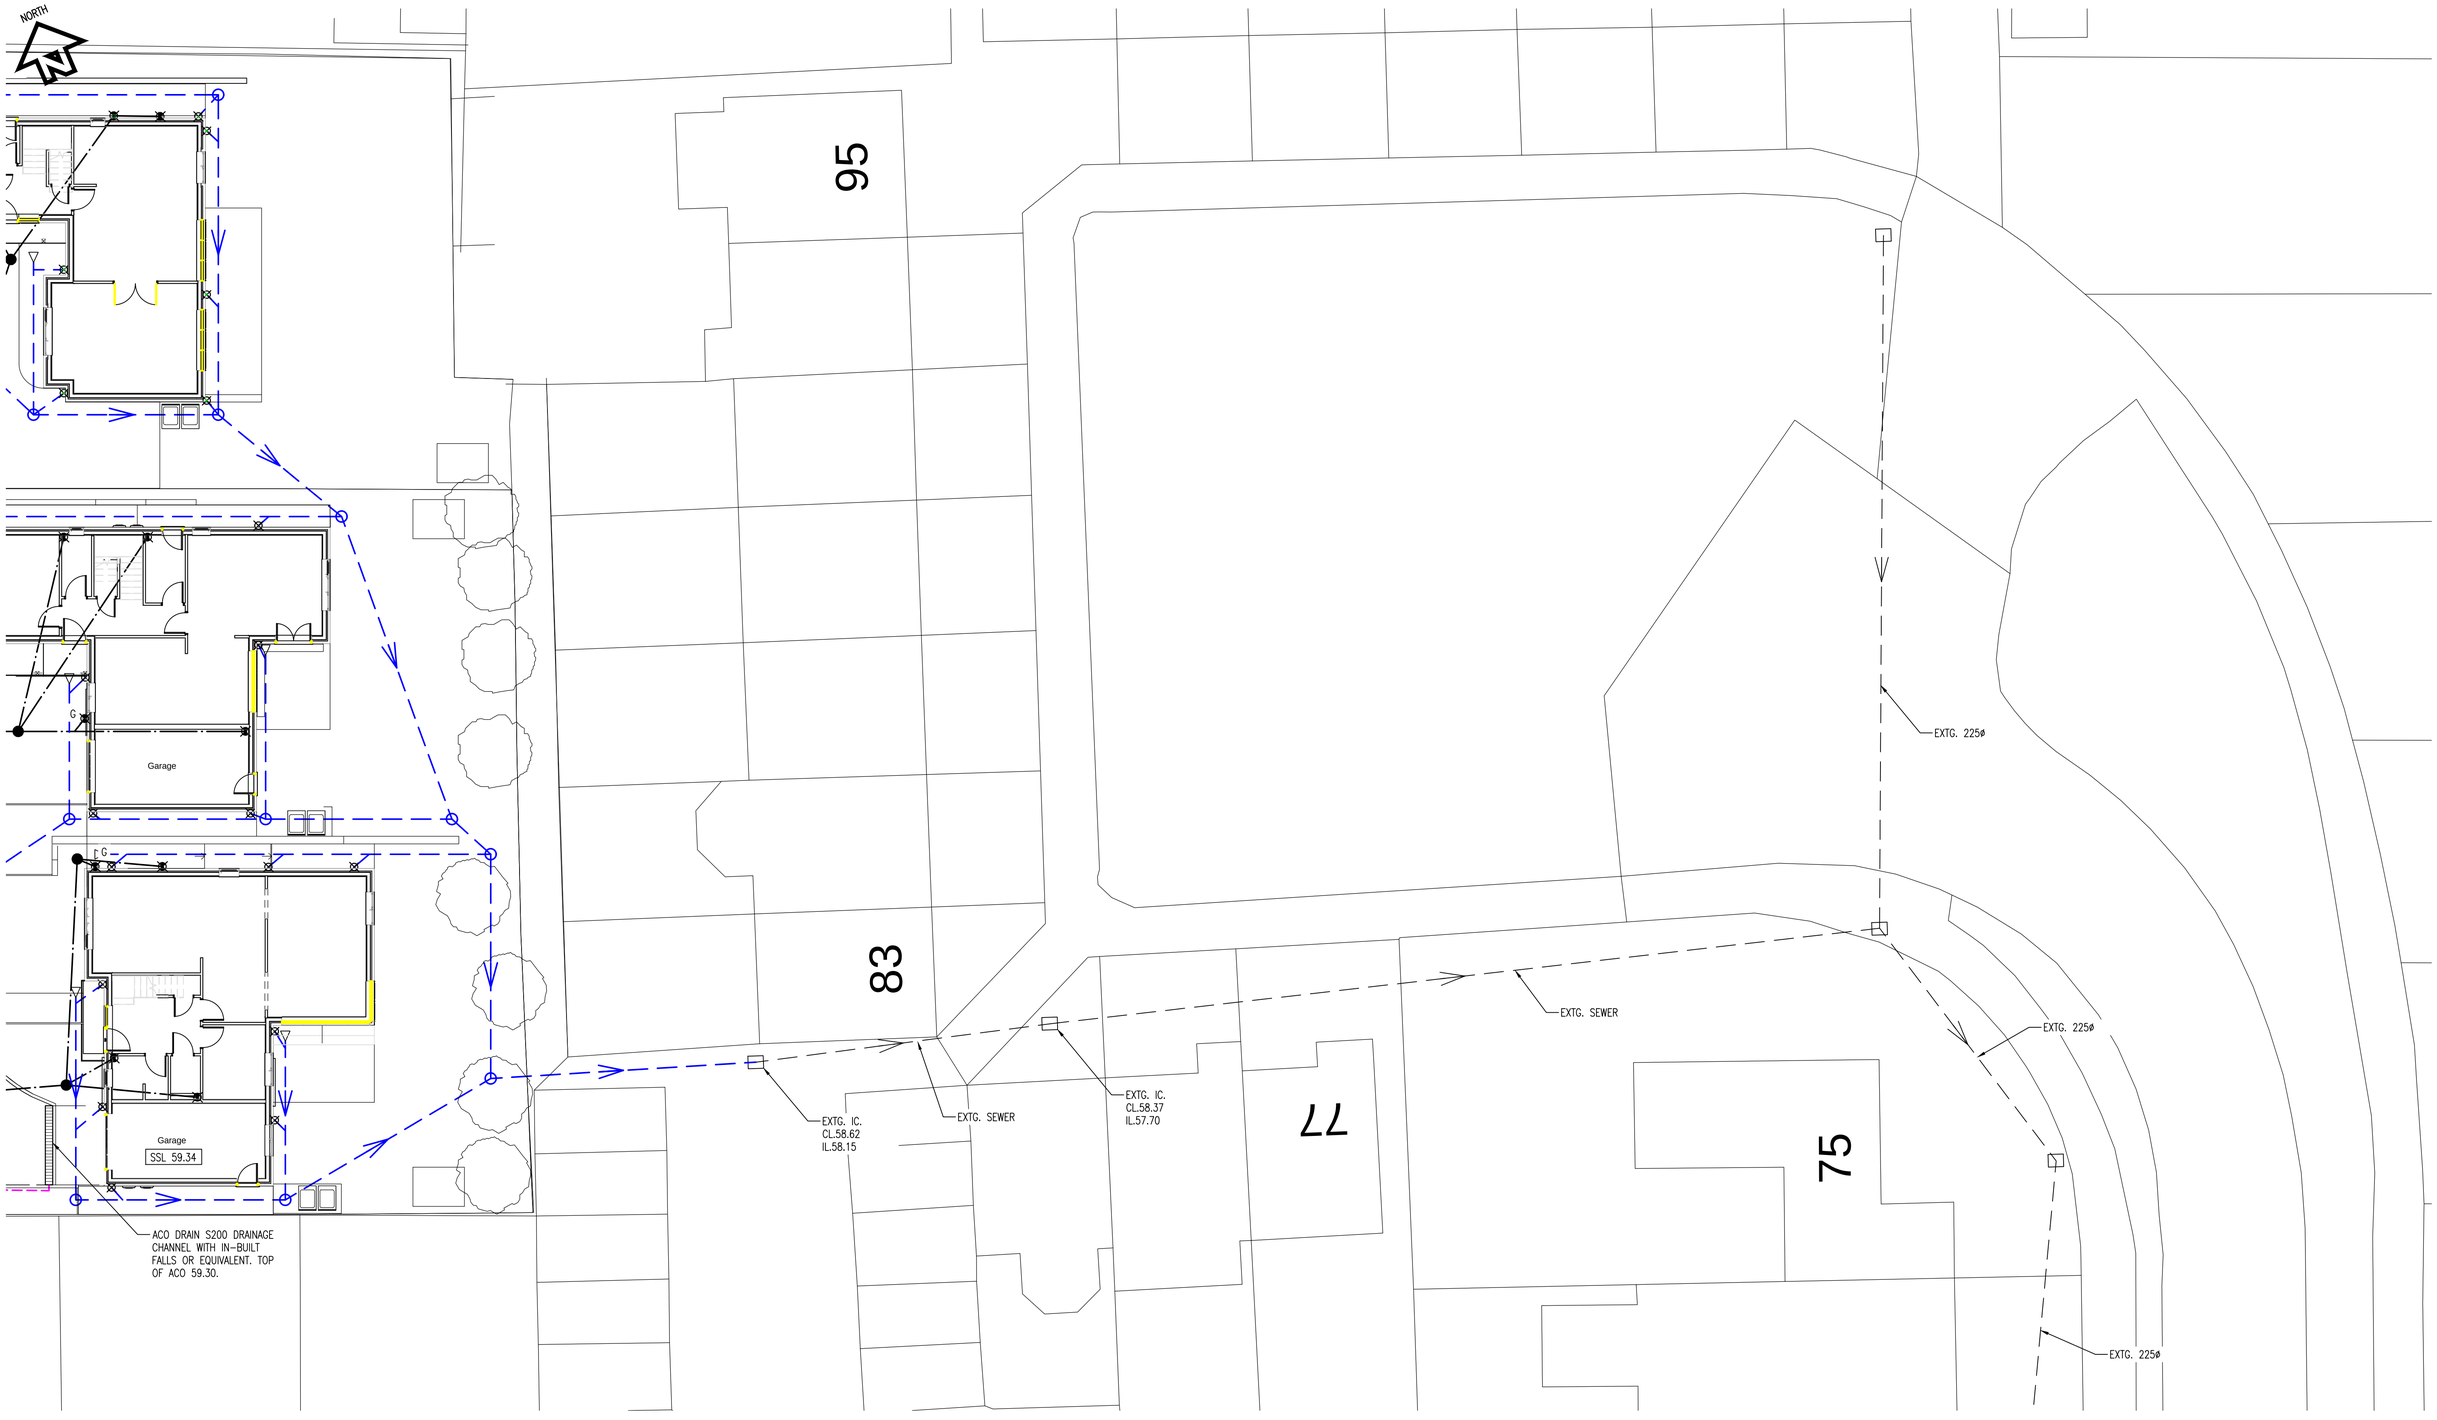


CONSTRUCTION

NOTES:

1. THIS DRAWING IS COPYRIGHT AND SHOULD NOT BE REPRODUCED WITHOUT APPROVAL.

2. THIS DRAWING TO BE READ IN CONJUNCTION WITH THE ARCHITECTS DRAWINGS. ANY DISCREPANCIES ARE TO BE BROUGHT TO THE ATTENTION OF BOTH PARTIES IMMEDIATELY.

3. ANY DIMENSIONS/LEVELS INDICATED 'ref.' REFER TO ASSUMED/EXISTING DIMENSIONS WHICH ARE TO BE SITE CHECKED PRIOR TO THE COMMENCEMENT OF ANY WORK.

KEY

- F1 — FOUL WATER MANHOLE/DRAINAGE 100mmø U.N.O.
- RAINWATER PIPE (100mmø) / INSPECTION CHAMBER
- HIGHWAY WATER DRAINAGE 100mmø U.N.O.
- FOUL WATER RISING MAIN
- G — GULLY (FOUL WATER)
- SOIL & VENT PIPE (100mmø) / INSPECTION CHAMBER
- RODDING EYE (100mmø)
- G — ROAD GULLY + CONNECTION
- HIGHWAY WATER INSPECTION CHAMBER

Version	Amendment	Revised by and date	Checked by and date	Approved by and date
C1	CONSTRUCTION	HDL/07.17	HDL/07.17	HDL/07.17

ORIGINAL DRAWING SIZE – A1

CAD REF. .

X-REFS: . . .

HAMILL DAVIES LIMITED
Consulting Civil and Structural Engineers

Client: STYLE FRONT HOLDINGS LTD

Project: 112~114 LONDON ROAD, COWPLAIN

Drawing Title: DRAINAGE LAYOUT – SHEET 2

Purpose: CONSTRUCTION

Drawn HDL

Designed

Scale: 1:125 @ A1

Issuing Office: SWANMORE

Telephone: 01489 893 596

Drawing Number: 16-2754-2002

Version: C1