




REAR SIDE SIDE

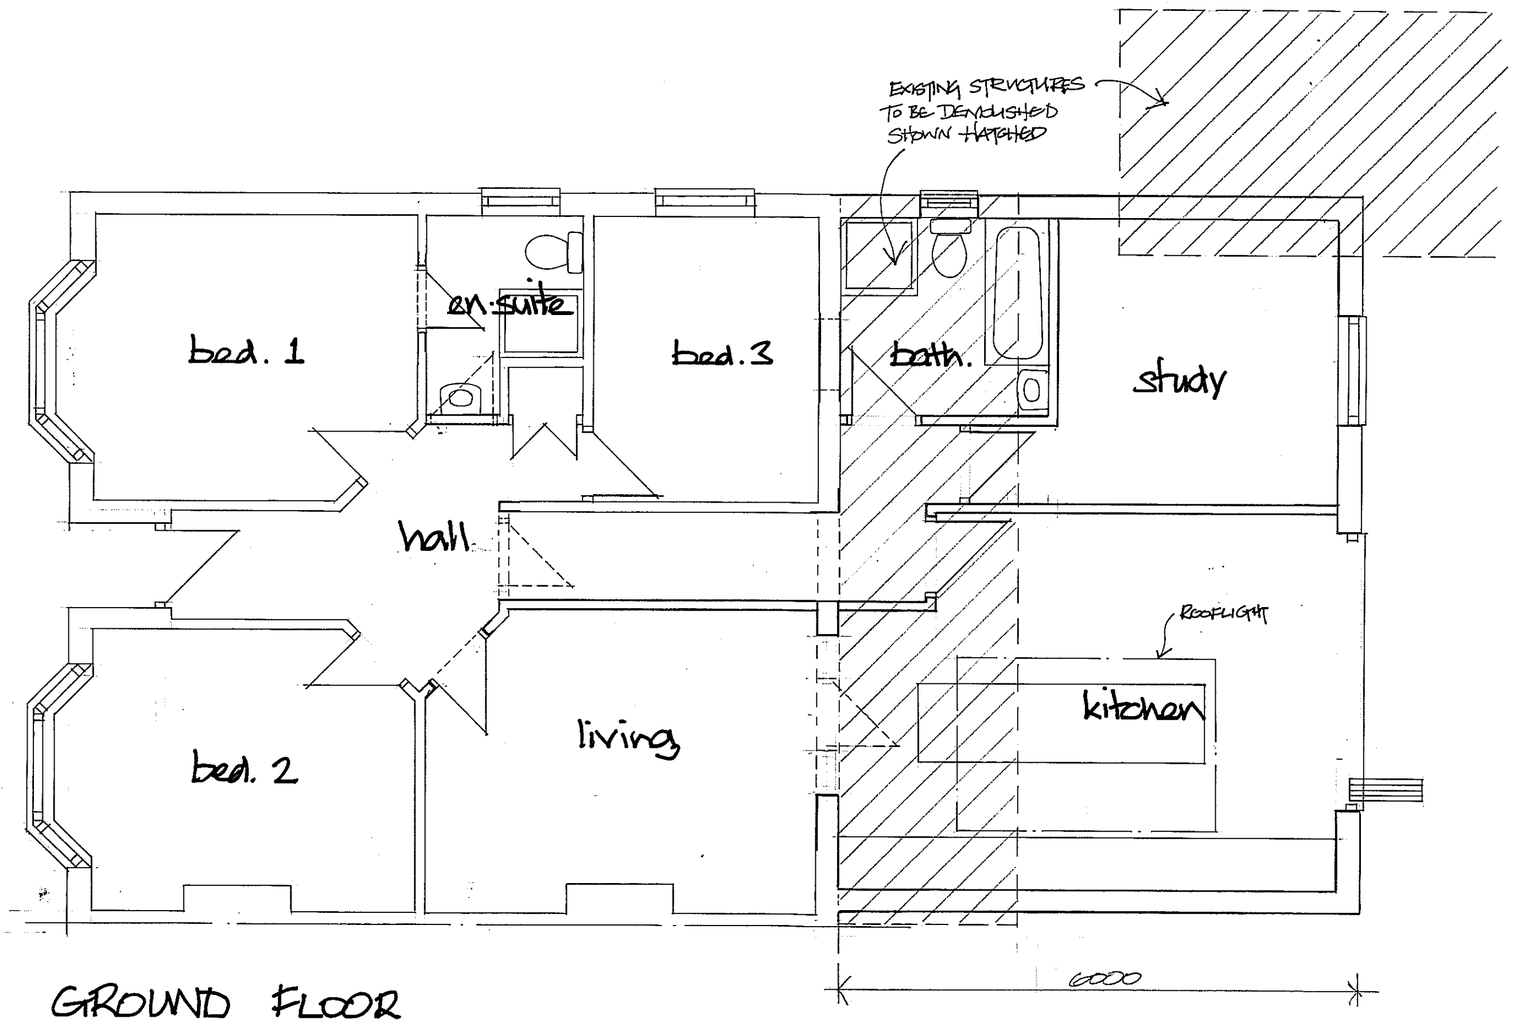

GROUND FLOOR

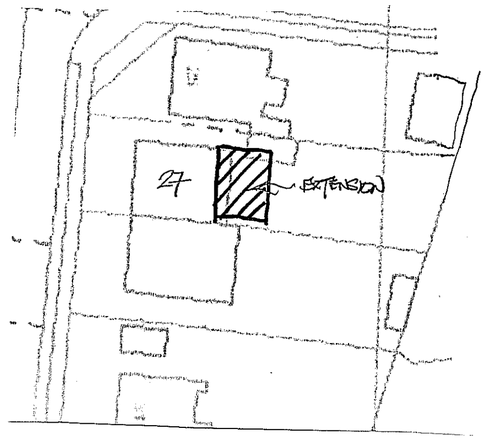

SITE PLAN
Scale 1:500

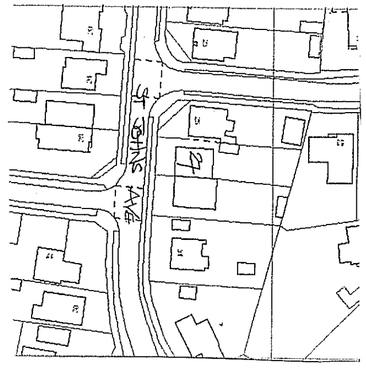

LOCATION PLAN
Scale 1:1250
OS UC 100046326

DEREK TREAGUS ASSOCIATES
ARCHITECTURAL SERVICES
No3-The Townhouse,20 Nelson Road,Southsea,
Hampshire PO5 2AS
Tel: 07956 624094
Email: derek.treagus@gmail.com

Project	REAR EXTENSION AT 27 ST JOHNS AVENUE, WATERLOOVILLE, HAMPSHIRE
Client	Mr & Mrs B Skeates
Subject	Planning Drawing
Date: Oct 2017	Scale: 1:50,1:100@ A2
Rev:	Drg. No. **17/650/01**

- **Copyright reserved.**
- **All dimensions are to be site confirmed and should not be scaled unless for Planning purposes.**
- **Verify all queries with the office.**