EXISTING VIEWS OF PROPERTY AT 1/100

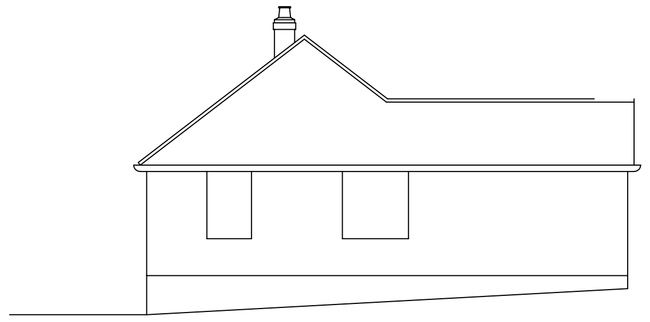

SOUTH SIDE VIEW 241

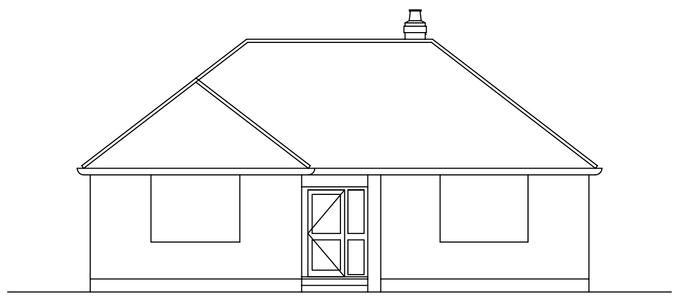

FRONT VIEW

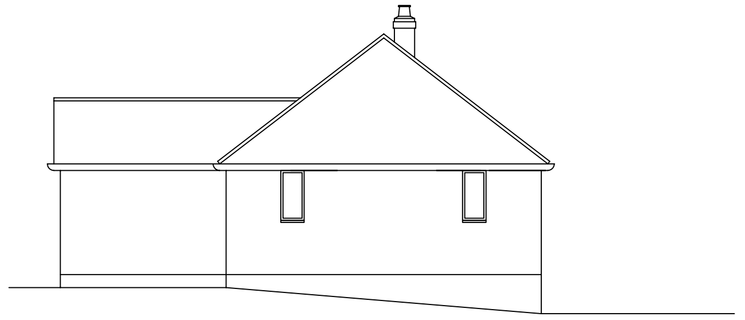

NORTH SIDE VIEW

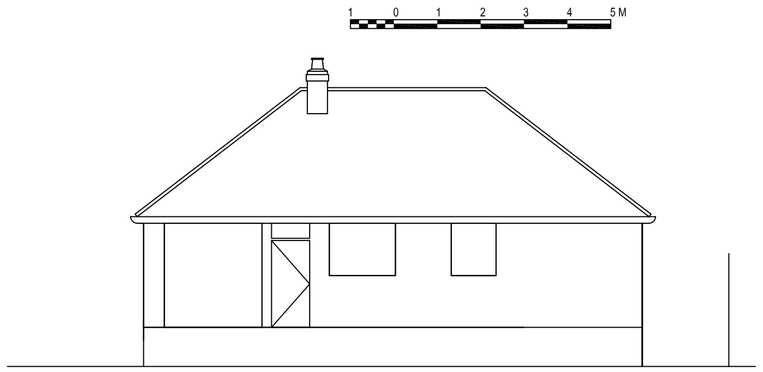

REAR VIEW

Workshop

COMMERCIAL YARD

£(

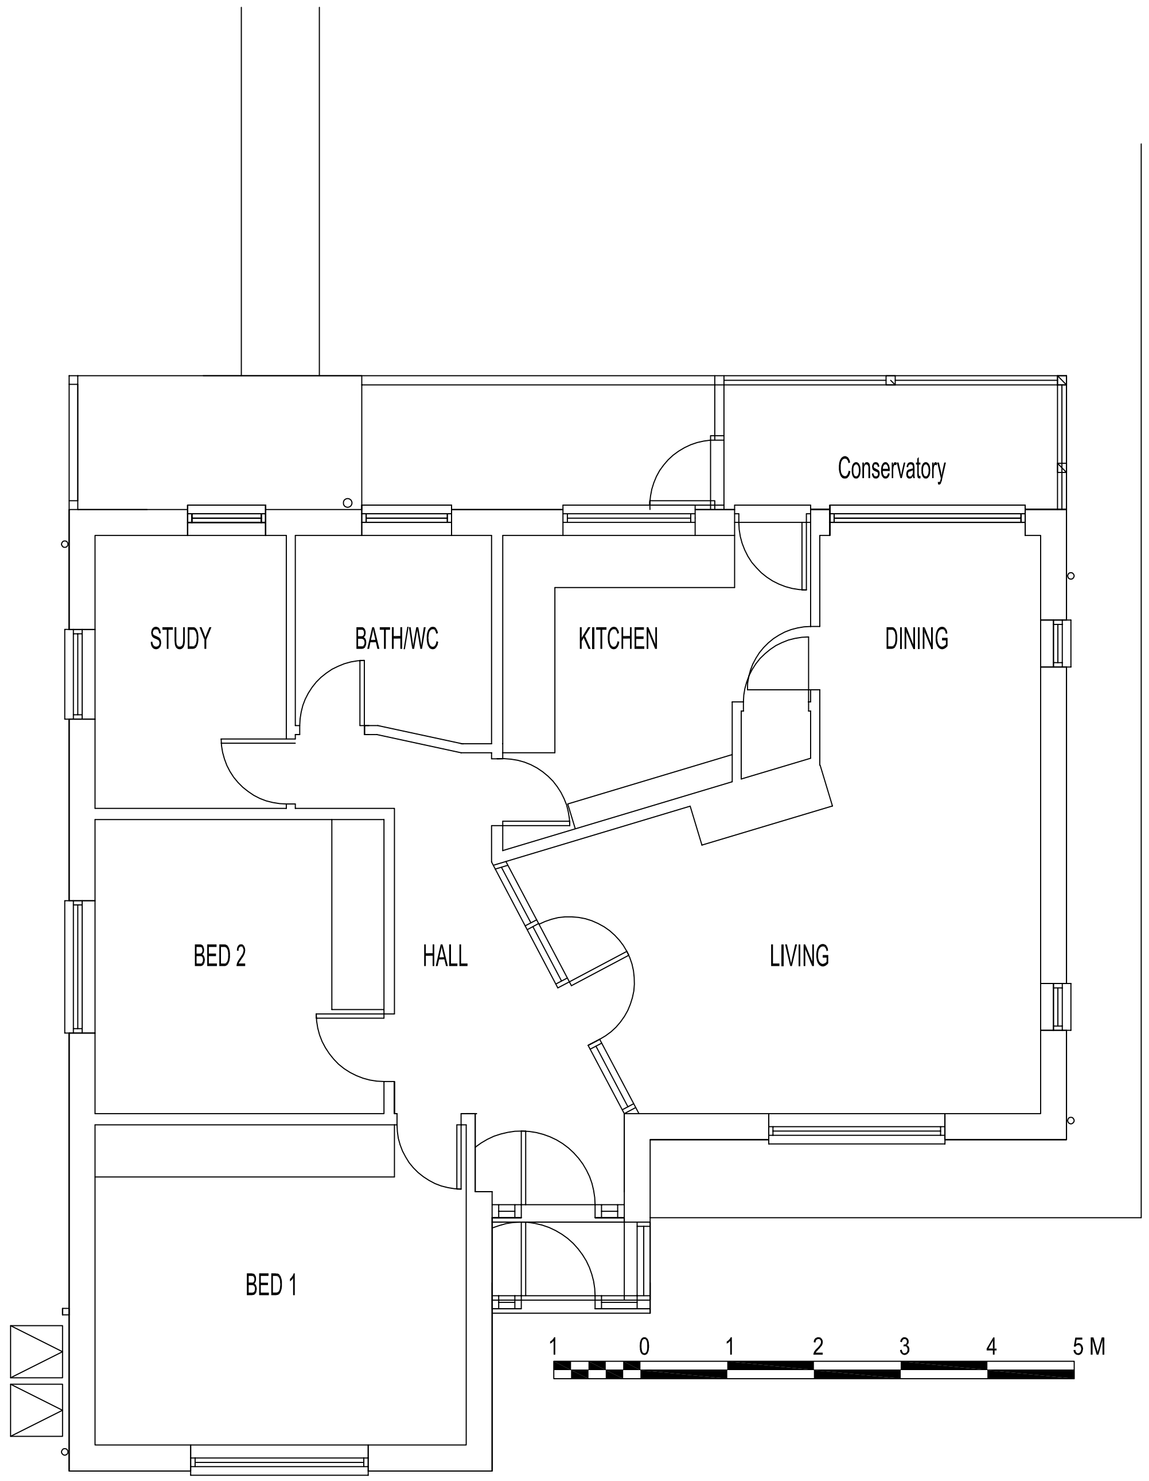

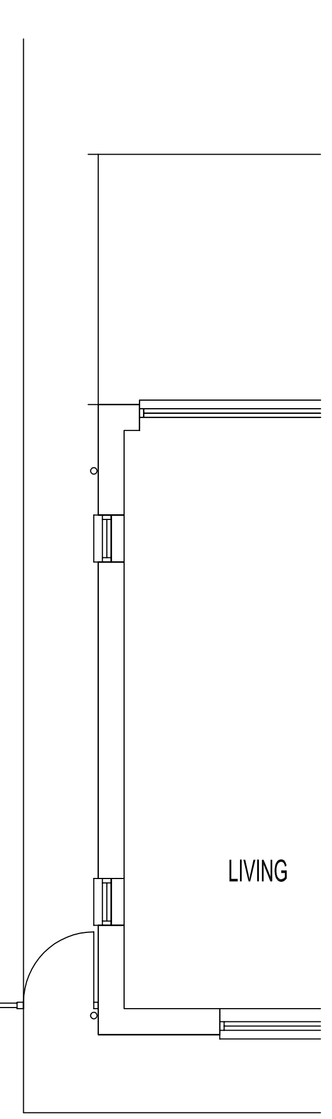

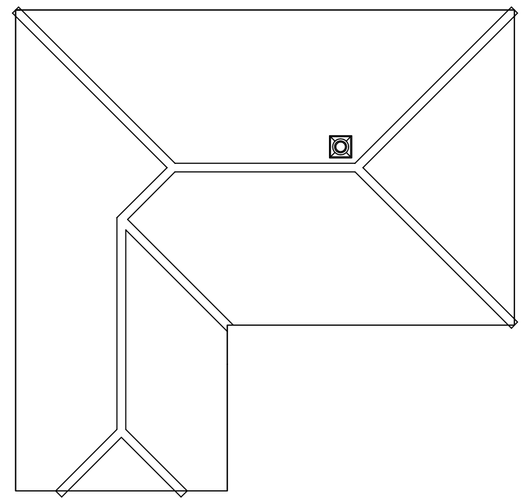

ROOF PLAN - 1/100

239

241 GROUND FLOOR - 1/50

243

	Date	Revisions

(C) copyright

Materials of construction to match existing

Client

Job Title

241 LONDON ROAD
Waterlooville, PO8 8DD

ADDITIONAL FLOOR

Drawing Title

EXISTING VIEWS & PLANS

T&CP Act

Scale
1/100 & 1/50

Date

Drawn by
CTL

Printed
10-Oct-17

A1

Drg No.
14/07-5/04

Rev
B