



PROPOSED ELEVATION FACING WEST

PROPOSED ELEVATION
FACING SOUTH

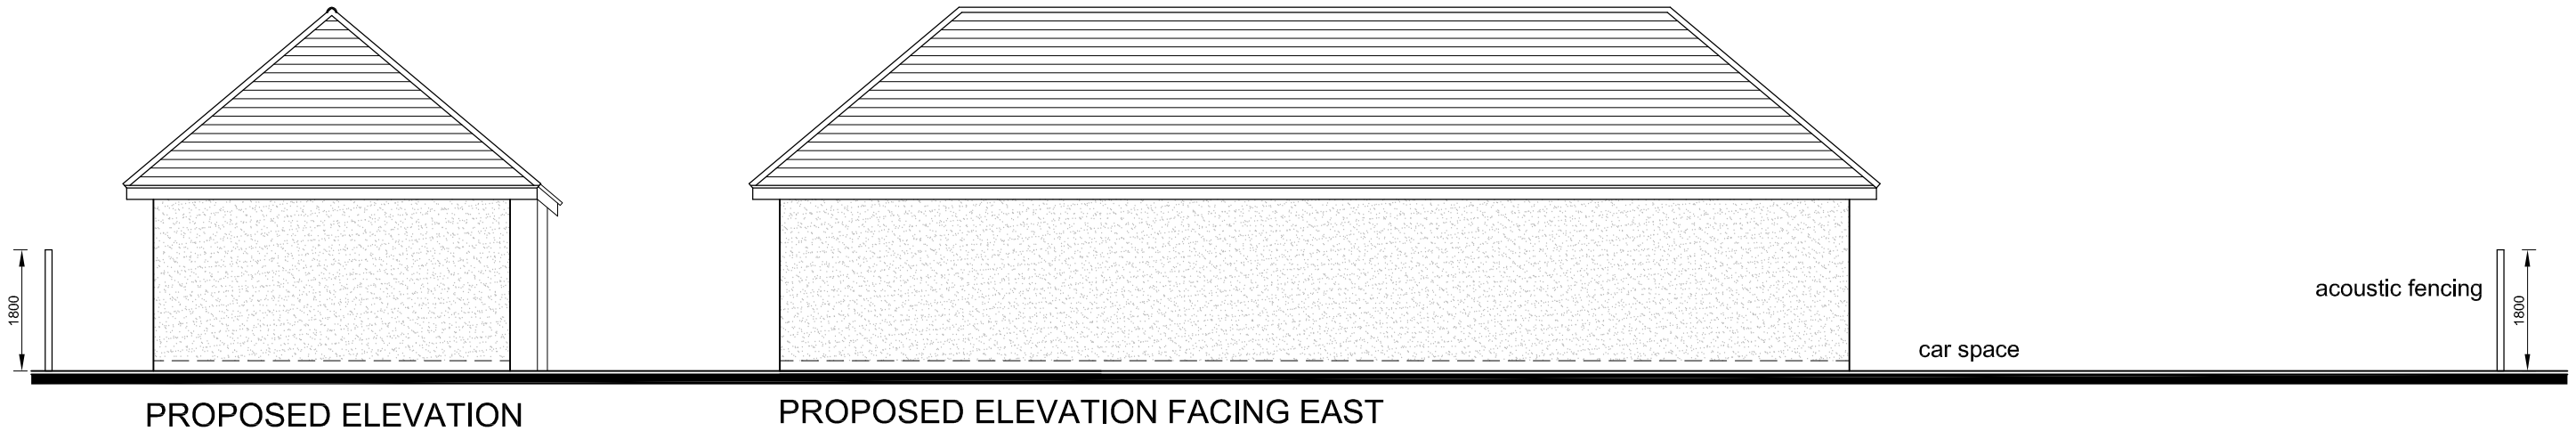

PROPOSED ELEVATION
FACING NORTH

PROPOSED ELEVATION FACING EAST

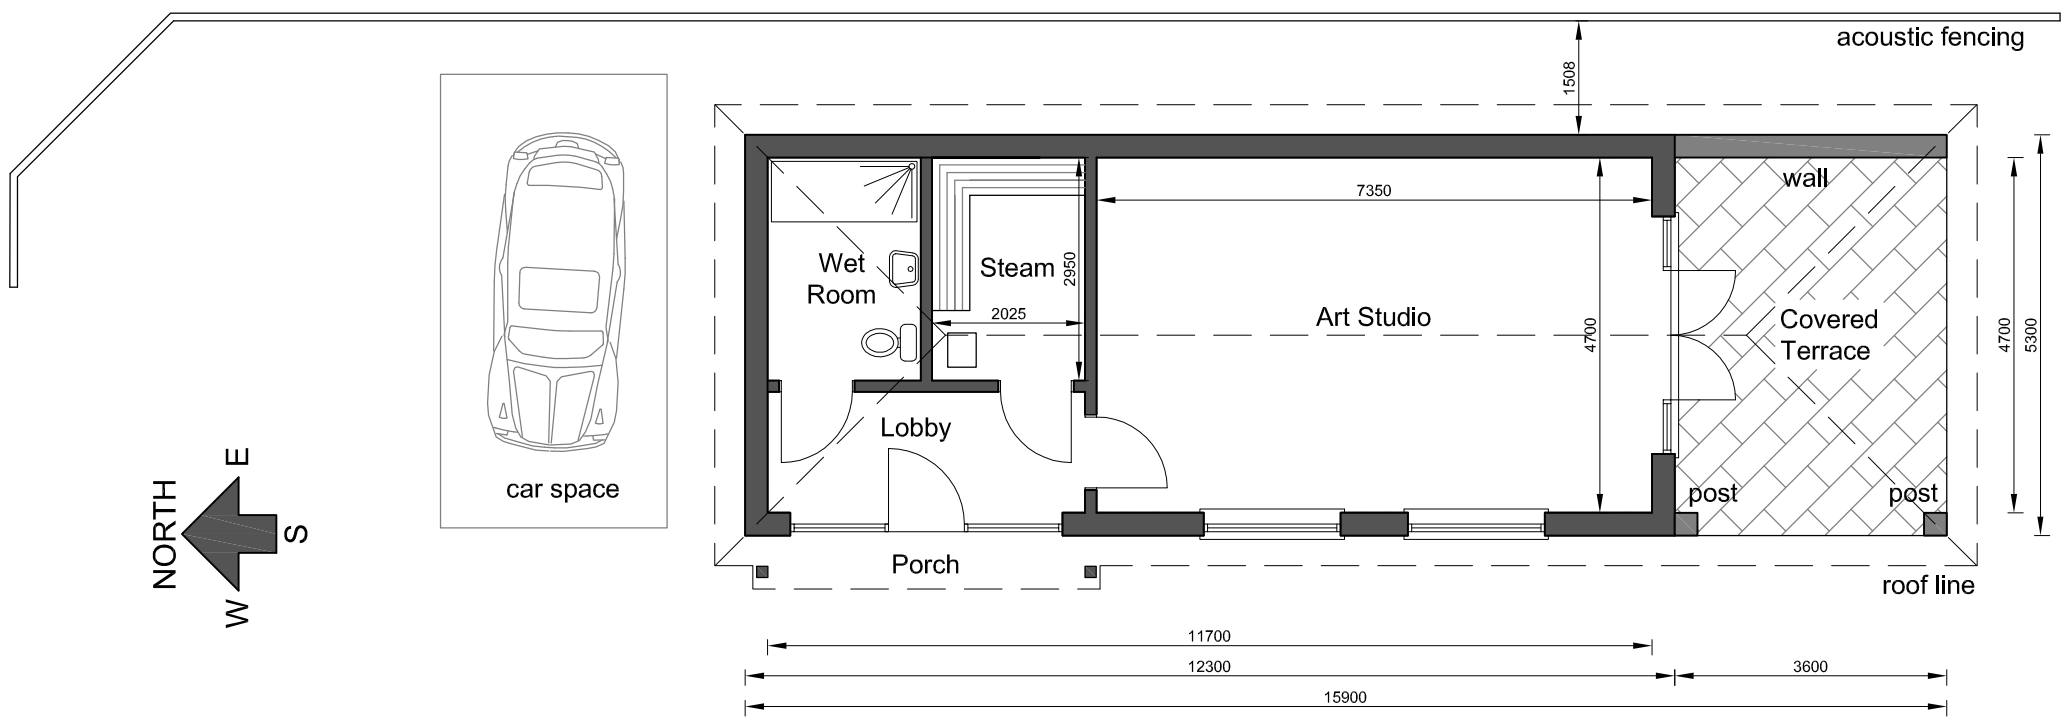

PROPOSED FLOOR PLAN

CLADDING MATERIALS

ROOF: Tiles to match house

WALLS: render to match house

WINDOWS: Plastic windows

PROPOSED STABLE BLOCK AND ANNEX ART STUDIO POUND HOUSE		
PROPOSED ART STUDIO		
APRIL 2018	1 : 100 @ A3	
Drg No. PH106	REV A	JG