



front side rear side


e l e v a t i o n s

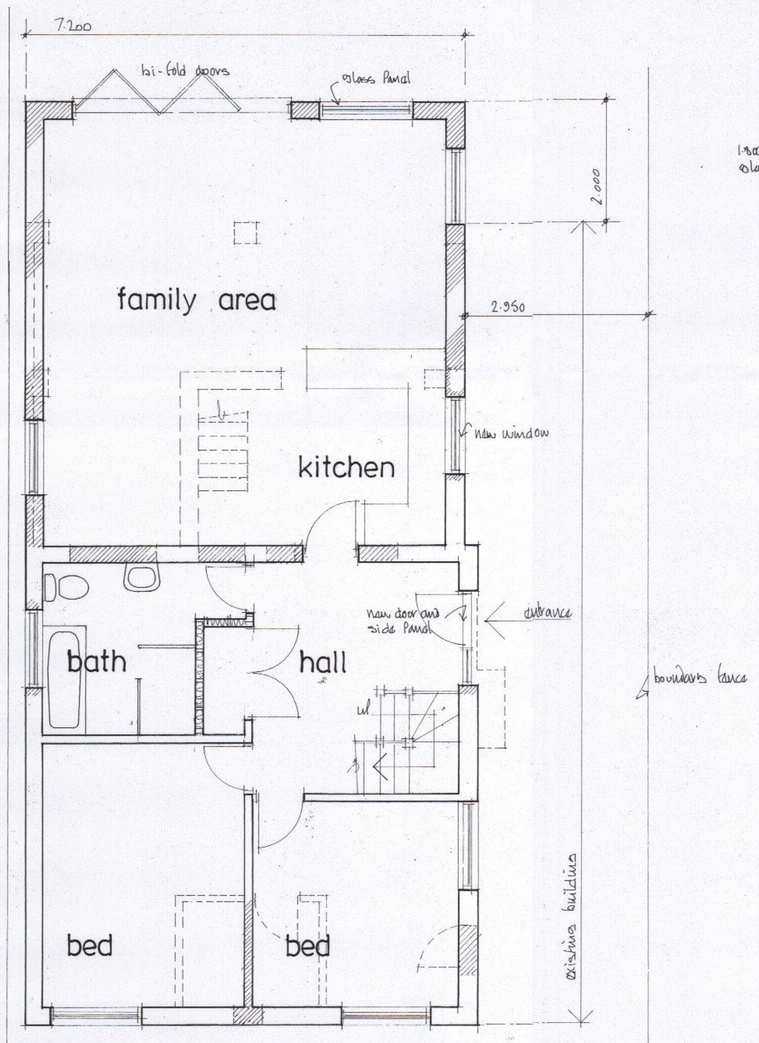

ground floor plan

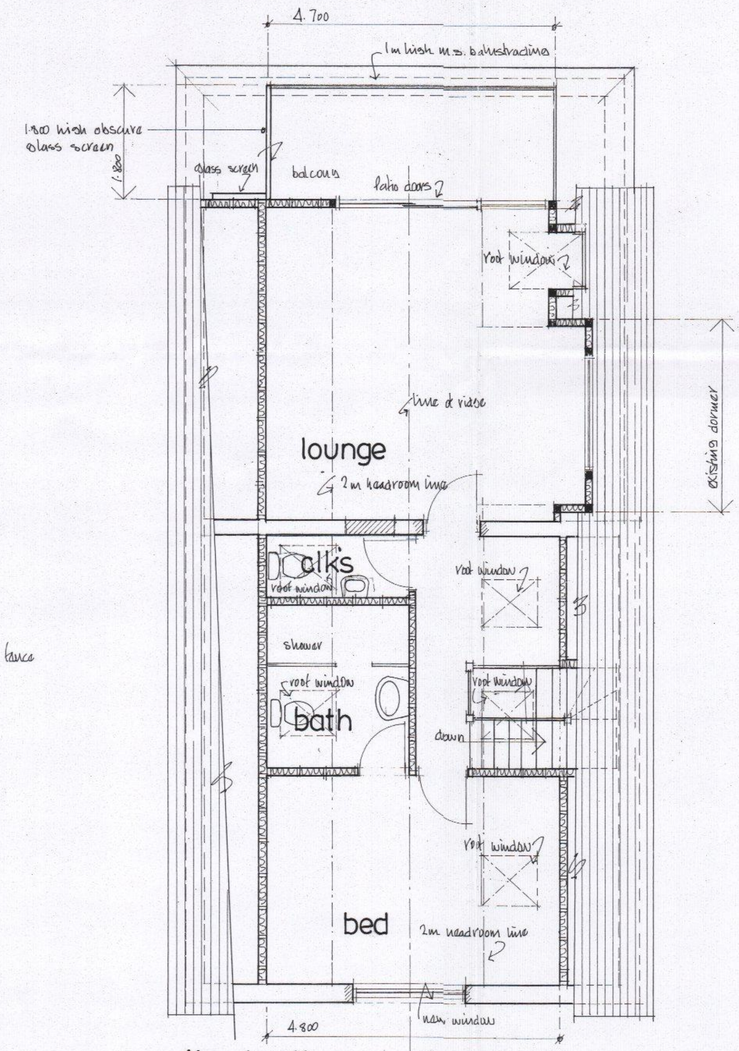

first floor plan

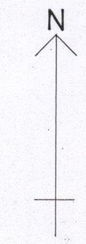

Scale bar

0 1 2 3 4 5
1:50

0 1 2 3 4 5 6 7 8 9 10
1:100

HAVANT BOROUGH COUNCIL
17 JAN 2018
RECEIVED

Architectural Designs
157 Methuen Road,
Southsea, Portsmouth, Hants. PO4 9HQ
Telephone: 02392 362829

Project: Proposed rear single storey extension with a first floor balcony
81 Eastoke Av: Hayling Island

Title: Design drawings

Scale: 1:50 and 1:100

Date: January 2018

Drawing No: 1801-1451