



SITE PLAN scale 1:500

LOCATION PLAN scale 1:1250
© VE 100046326

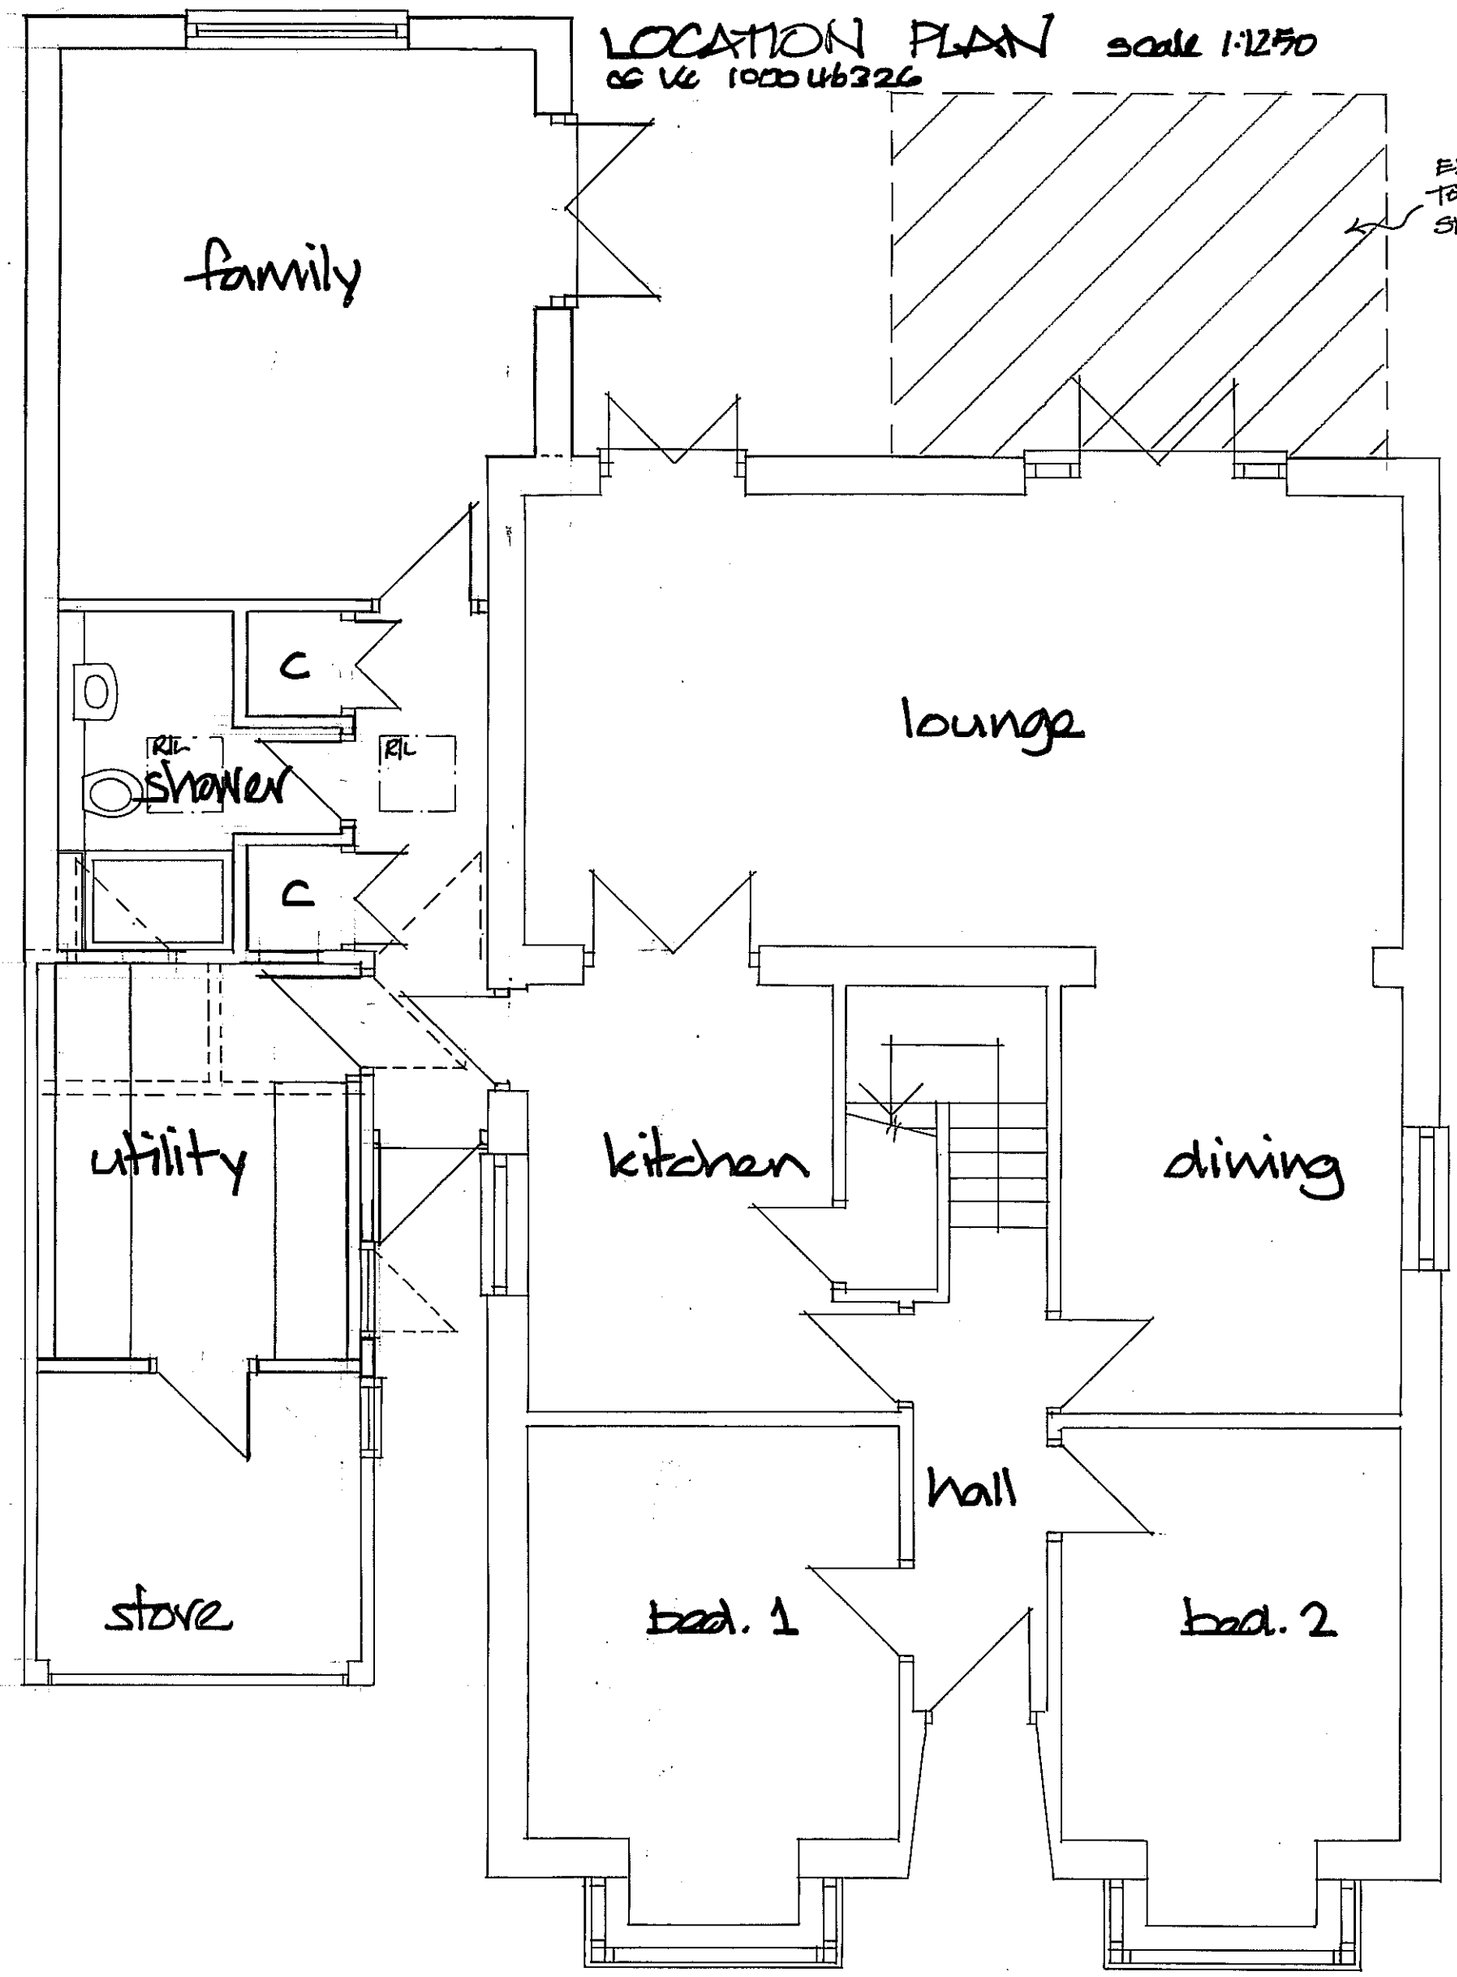


GROUND FLOOR

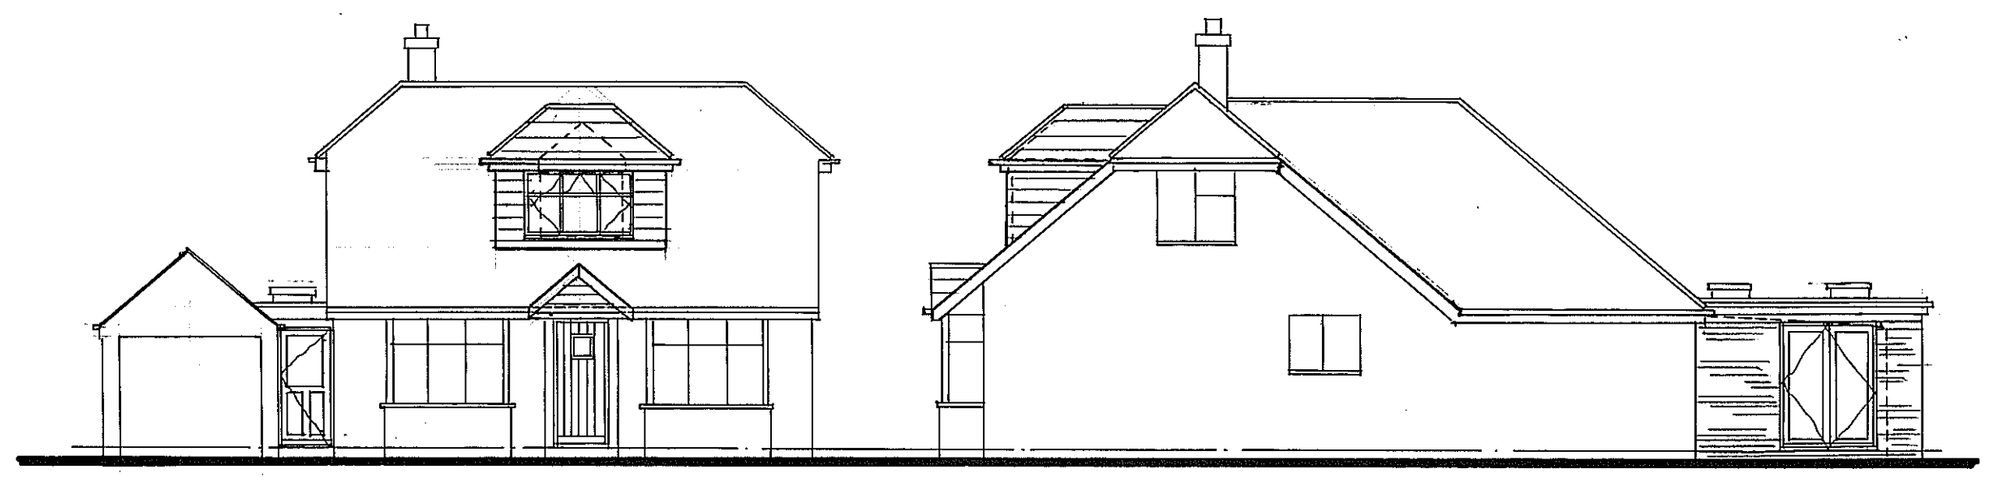


WEST

SOUTH

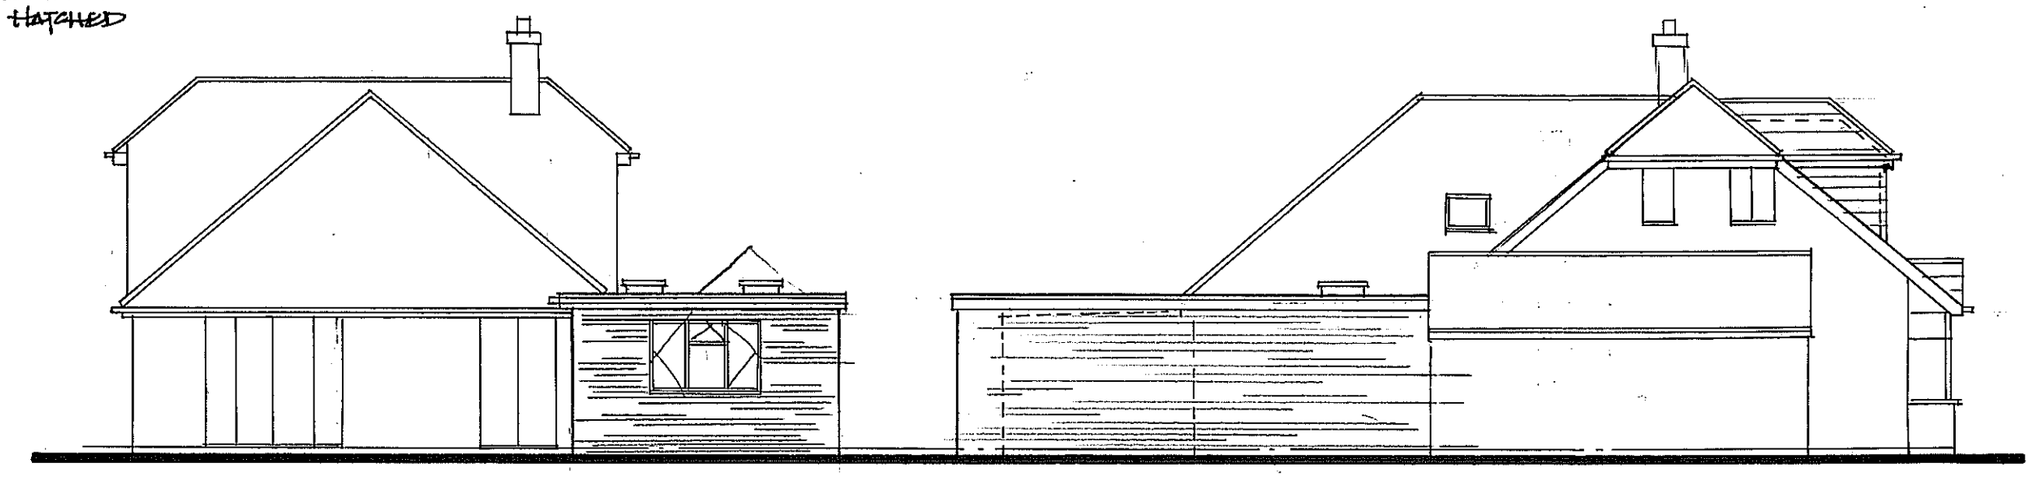

EAST

NORTH

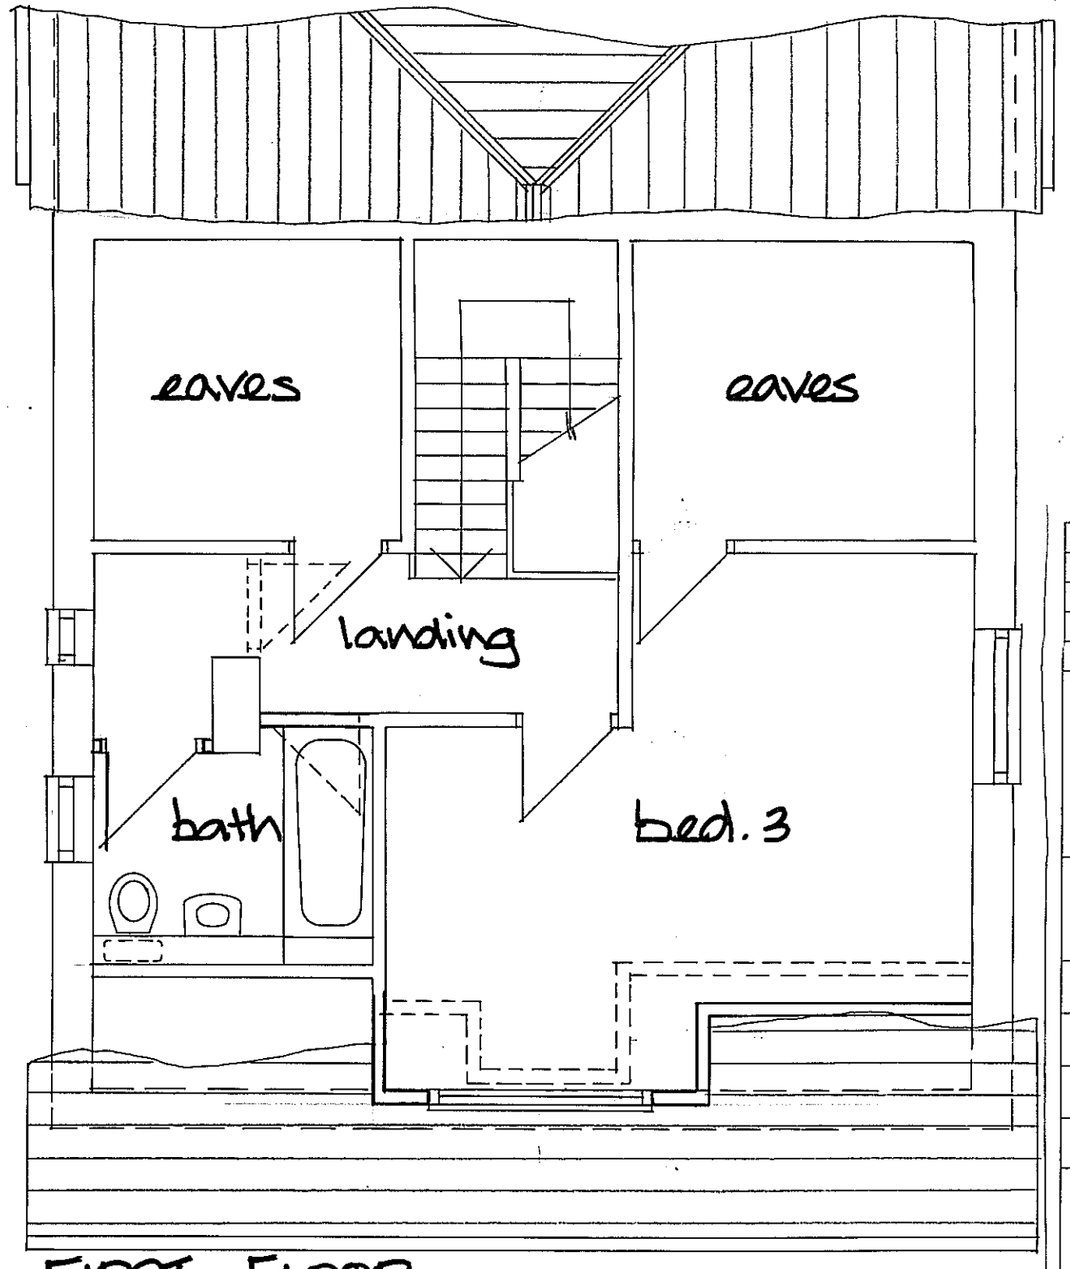

FIRST FLOOR

DEREK TREAGUS ASSOCIATES
ARCHITECTURAL SERVICES
No3-The Townhouse,20 Nelson Road,Southsea,
Hampshire PO5 2AS
Tel: 07956 624094
Email: derek.treagus@gmail.com

Project	REAR EXTENSION AT 13 SEA GROVE AVENUE, HAYLING ISLAND, HAMPSHIRE	
Client	Mr & Mrs M Dyer	
Subject	Planning Drawing	
Date: Aug 2017		Scale: 1:50,1:100@ A2
Rev:		Drg. No. **17/631/01**

- **Copyright reserved.**
- **All dimensions are to be site confirmed and should not be scaled unless for Planning purposes.**
- **Verify all queries with the office.**