

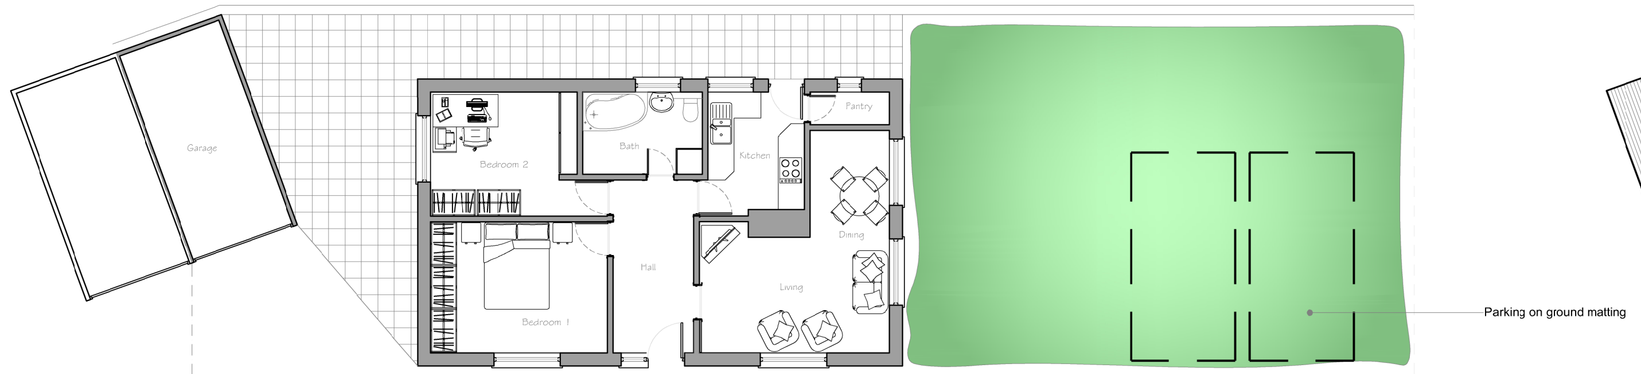



Existing Ground Floor Plan
Scale 1:100

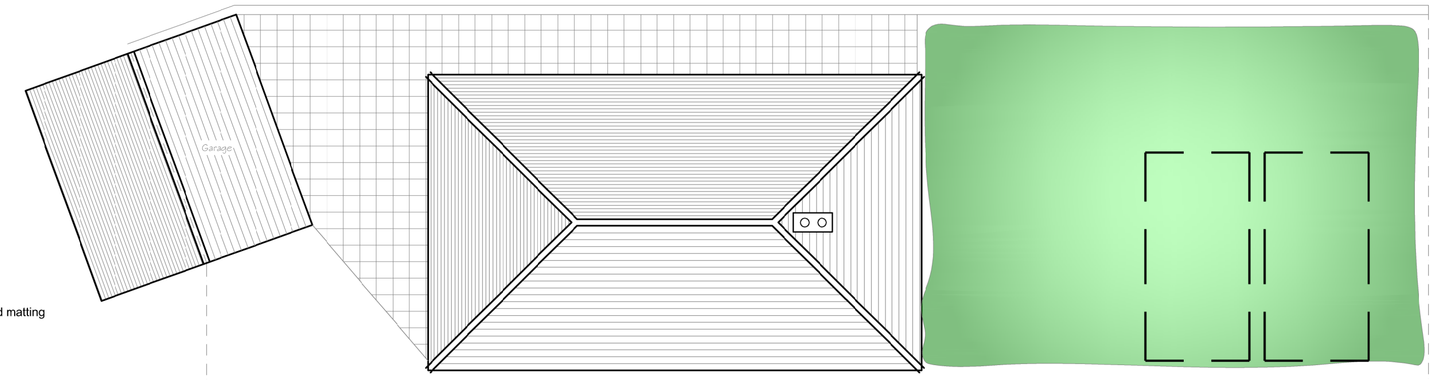


Existing Roof Plan
Scale 1:100

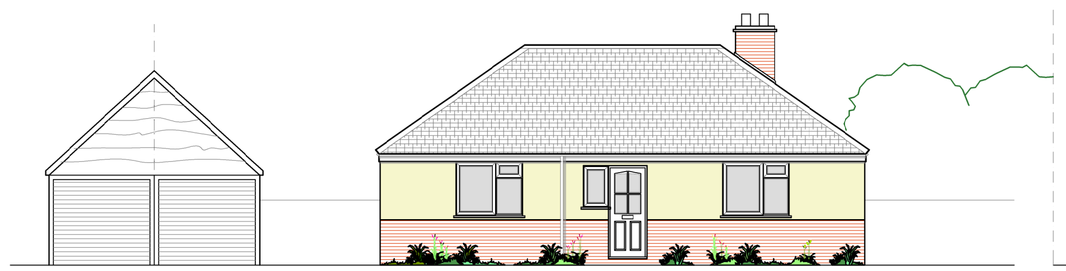

Existing West Elevation
Scale 1:100

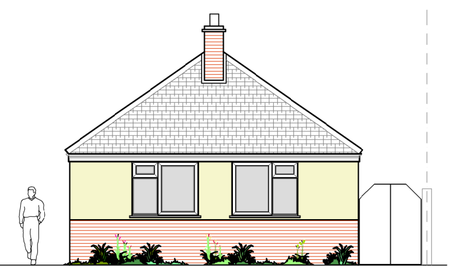

Existing South Elevation
Scale 1:100

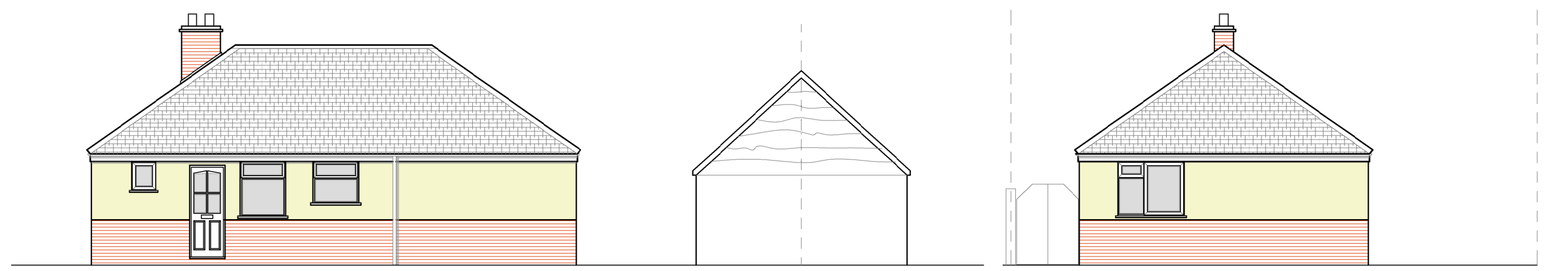


Existing East Elevation
Scale 1:100


Existing North Elevation
Scale 1:100

Existing


Proposed

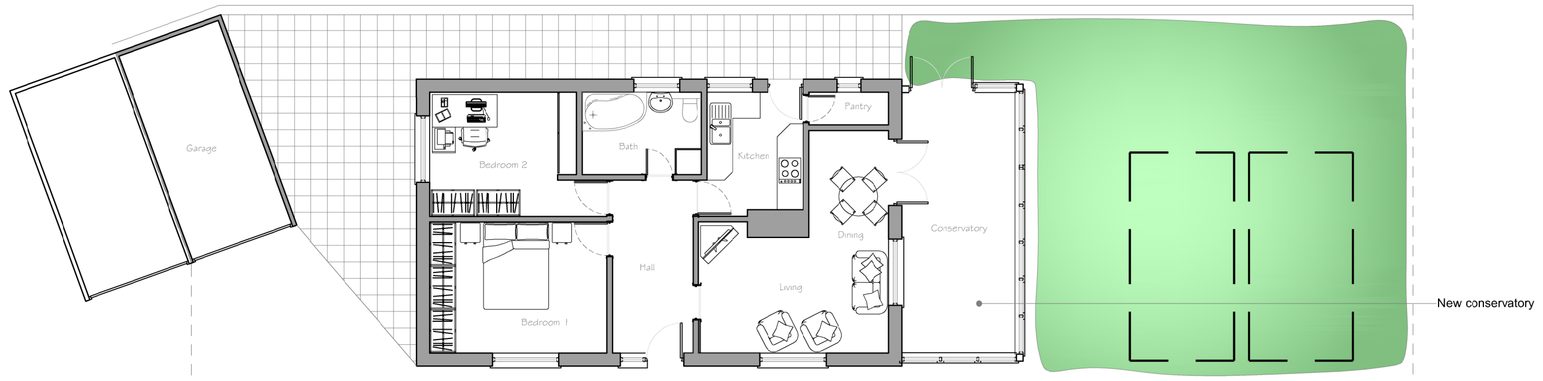


Proposed Ground Floor Plan
Scale 1:100

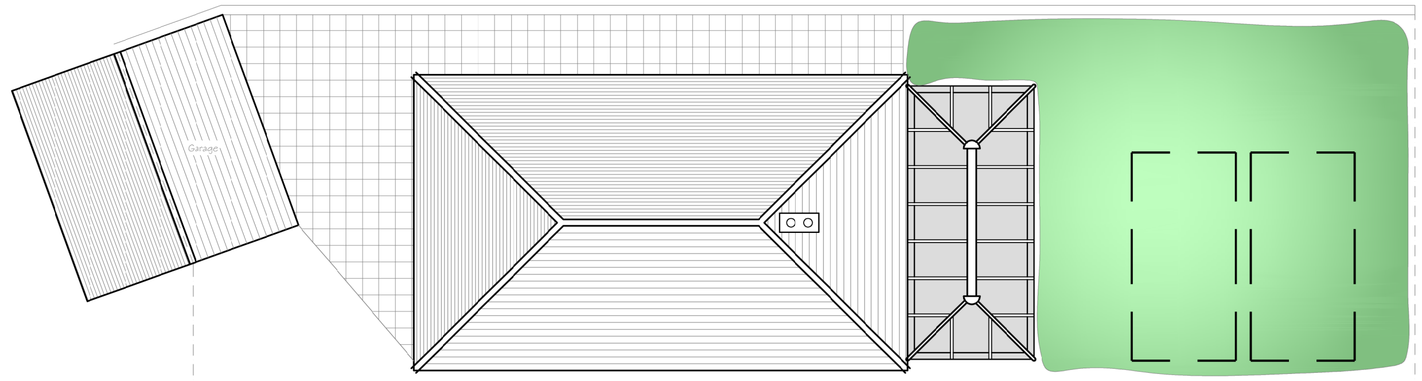


Proposed Roof Plan
Scale 1:100

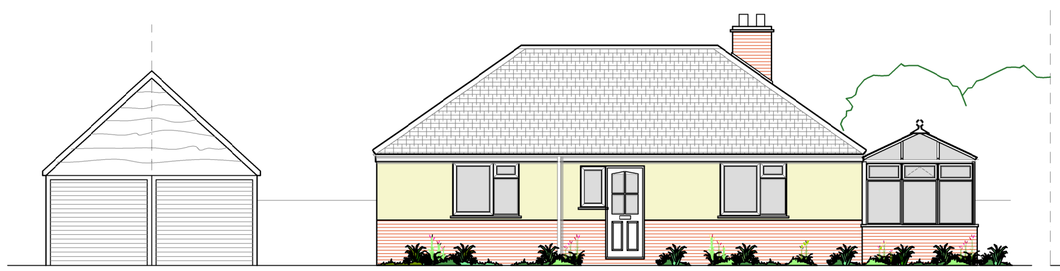

Proposed West Elevation
Scale 1:100

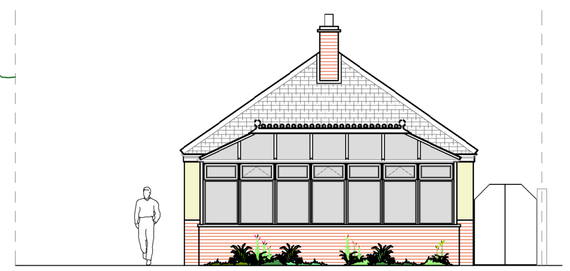

Proposed South Elevation
Scale 1:100

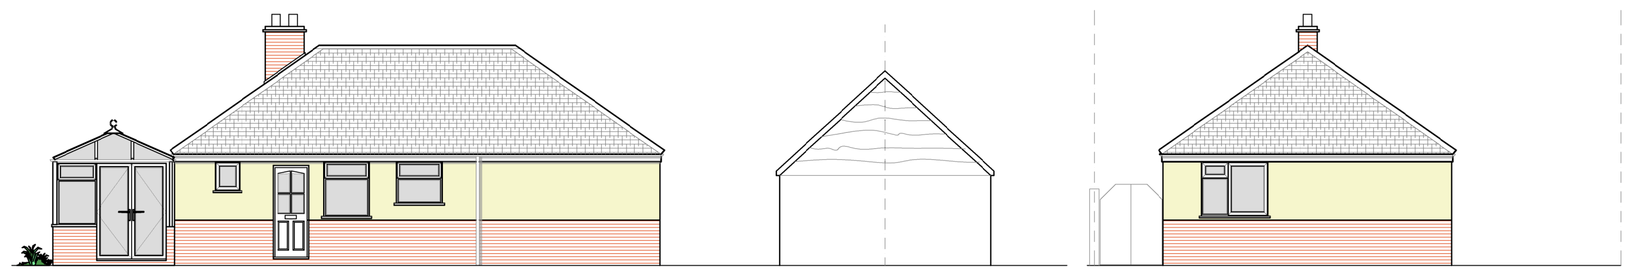

Proposed East Elevation
Scale 1:100

Proposed North Elevation
Scale 1:100

0 5 10
SCALE BAR 1:100

CLIENT Mr & Mrs Downey

PROJECT Proposed new conservatory to the front elevation of; 15 Salterns Lane, Hayling Island, Hants, PO11 9PH

TITLE Existing and Proposed Plans and Elevations

iDraw Ltd, 26 Southdown Road, Horndean, Hampshire. PO8 0ET
Tel: 02392 006 406 Mob: 07810 518 633
Email : idraw@live.co.uk Web www.idrawarchitecture.co.uk

Rev	Description	Date	PM
REVISIONS			

PLANNING

iDraw Limited ©Copyright Reserved 2018.

Scale : 1:100@A1
Date : MAY2018
Drawn by : MD

Drawing No: 18.289.100

A B C D E F G H
J K L M N P Q R
S T U V W X Y Z