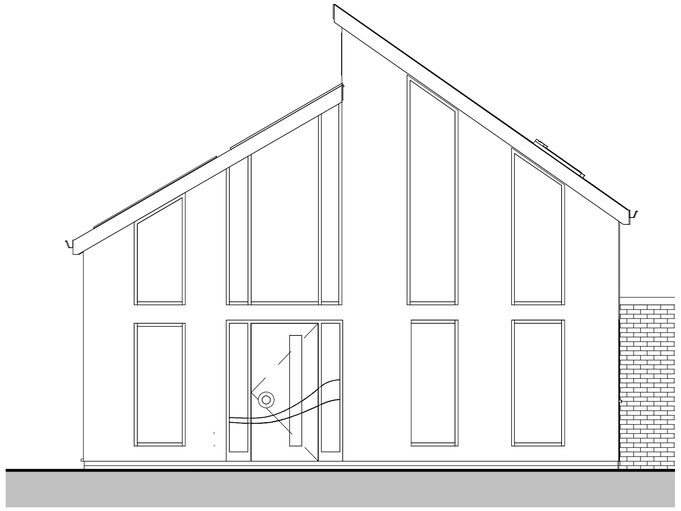

East Elevation Scale 1:100

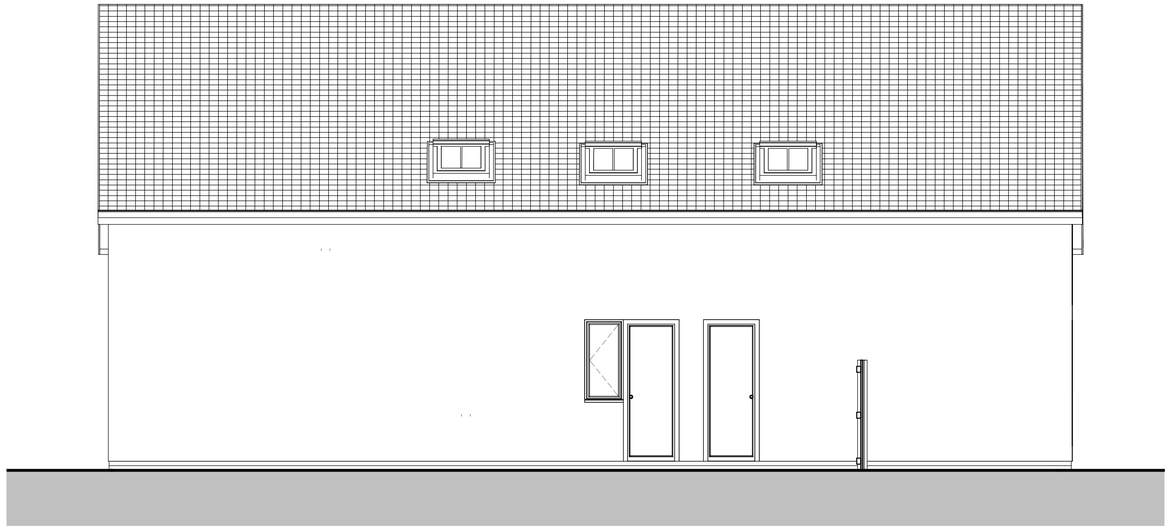

North Elevation Scale 1:100

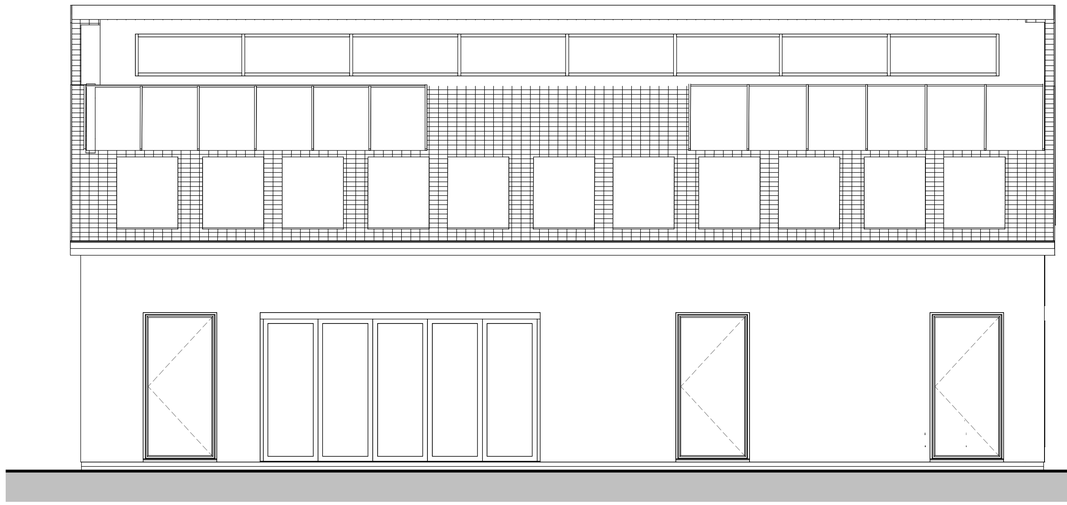

South Elevation Scale 1:100

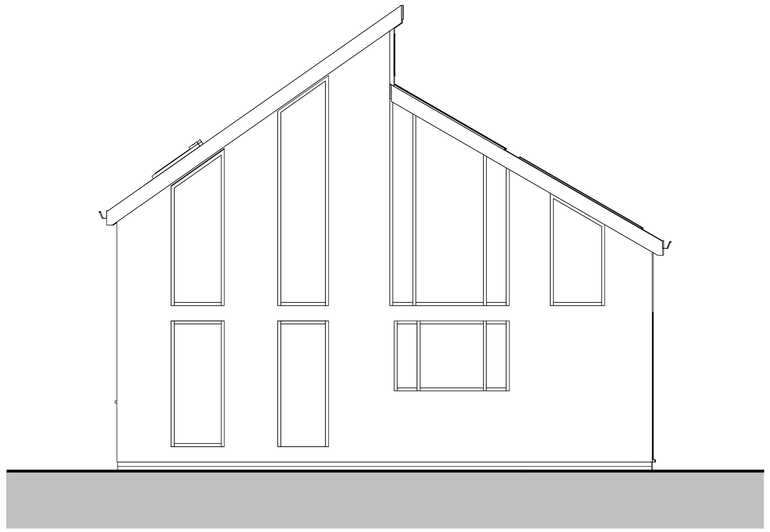

West Elevation Scale 1:100

IJ Murray Associates

www.ijma.co.uk

IJ Murray Associates
173 Havant Road
Hayling Island
Hampshire
PO11 0LF
Phone 02392469004
Mob 07779 246915
e-mail ian@ijma.co.uk

No.	Description	Date

Lee Bottomley
Eastview Manor
Rd HI

Proposed Elevations

Project number	Project Number
Date	Issue Date
Drawn by	Author
Checked by	Checker

A102 V6

Scale	1 : 50

04/04/2018 11:22:05