



South Elevation 1:100 at A1

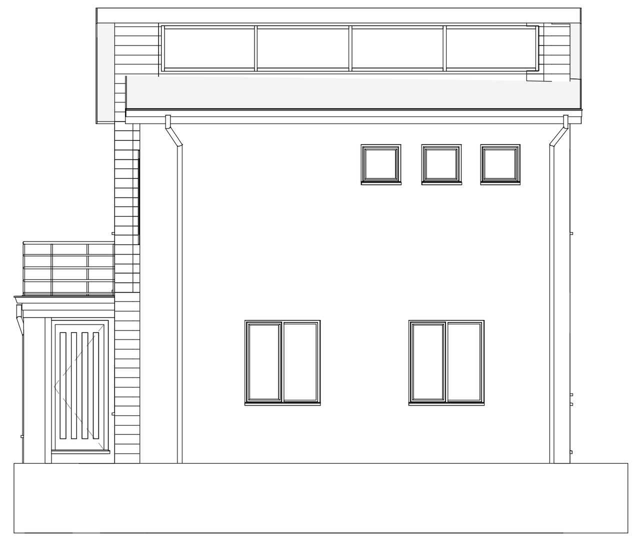

North Elevation 1:100 at A1



East Elevation Scale 1:100 at A1

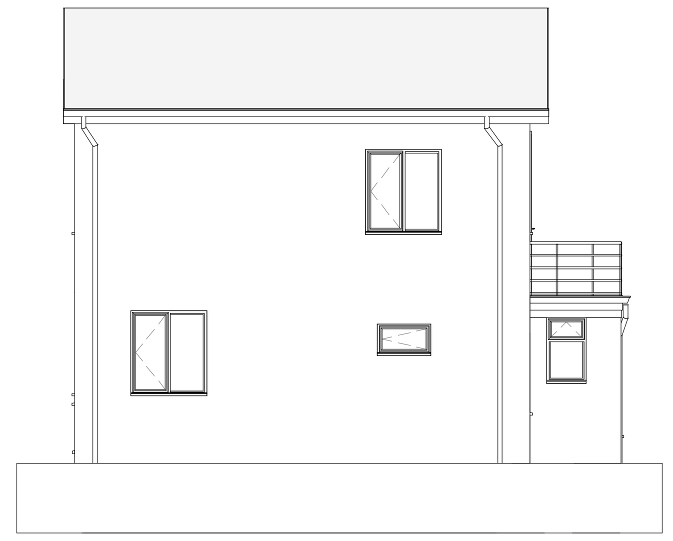


West Elevation 1:100 at A1



South Elevation Street Scene scale 1:100 at A1





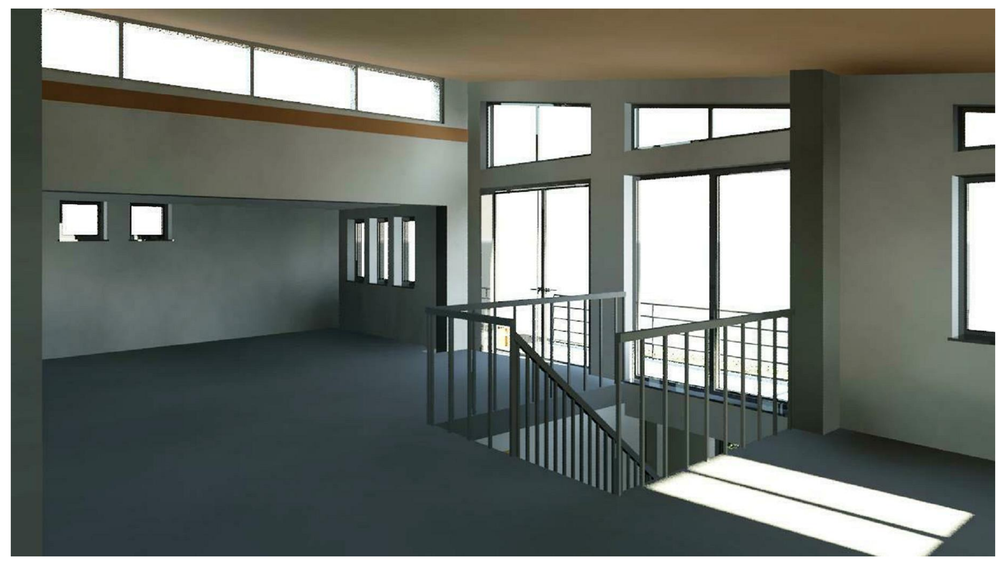



West View

East View





South View





North View

IJ Murray Associates

www.ijma.co.uk

IJ Murray Associates
173 Havant Road
Hayling Island
Hampshire
PO11 0LF
Phone 02392469004
Mob 07779 246915
e-mail ian@ijma.co.uk

These drawings are for planning and building regulation purposes only and are not for construction. All dimensions should be checked on site before work commences

These Drawings are the property of IJ Murray Associates (part of Clanfield Media Ltd) and should not be reproduced or used in any way without the permission of a Director of Clanfield Media Ltd

No.	Description	Date

Mr Lucas-Smith 53 Wheatlands Ave HI

Proposed Elevs and Views

Project number	Project Number
Date	Issue Date
Drawn by	Author
Checked by	Checker

A102 v5.2

Scale	As indicated

12/02/2018 13:12:58