
This drawing is the copyright of H.J.CONCEPTS LTD and may not be copied, altered or reproduced in any way without their written authority © H J Concepts Limited 2017


Do not scale this drawing. Use written dimensions only. All dimensions shall be checked on site prior to commencement of work.

IF IN DOUBT ASK

DO NOT SCALE: This note may be omitted for **PLANNING PURPOSES ONLY**. Original documents only may be relied upon. Inaccuracies may occur due to printing, scanning and other forms of copying.


This drawing has been produced for **DriftStone Homes Ltd** for the works at **Units 51-57 Frogmore Lane Waterlooville PO8 9QN** and is submitted as part of a Planning Application and is not intended for use by any other person or for any other purpose

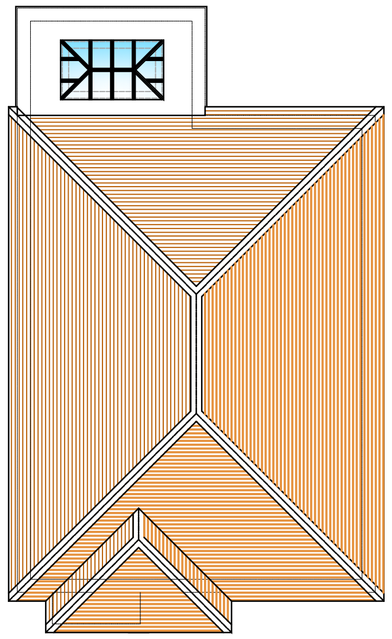

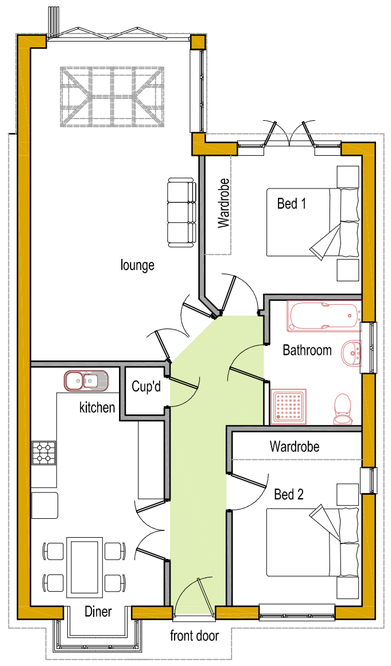

0 0.5 1.0 1.5 2.0 2.5 3.0
1:100 scale bar (Metres)


Proposed Internal Floor Area 89.71 m2 (G.I A)

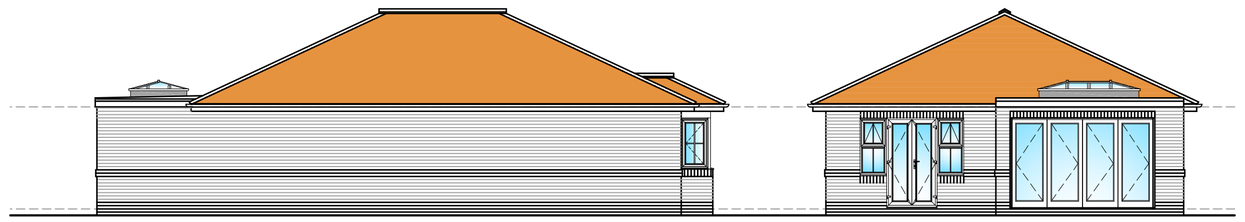

South West Elevation

North West Elevation

0 0.5 1.0 1.5 2.0 2.5 3.0
1:100 scale bar (Metres)

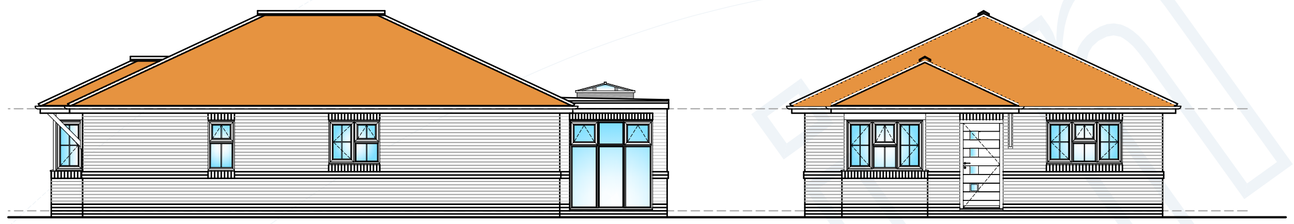


North East Elevation

South East Elevation

0 0.5 1.0 1.5 2.0 2.5 3.0
1:100 scale bar (Metres)




0 5m 10m 15m
1:200 scale bar (Metres)

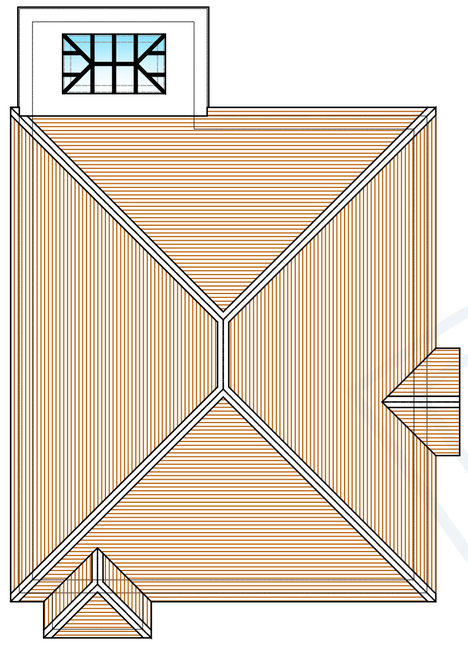


PLOT 2 Roof Plan

0 0.5 1.0 1.5 2.0 2.5 3.0
1:100 scale bar (Metres)

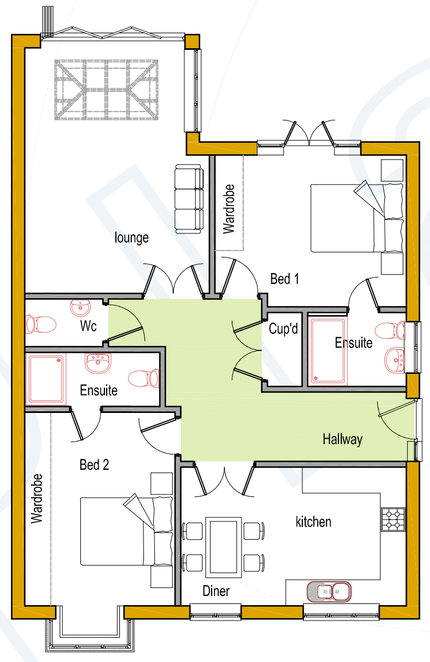

PLOT 2 Ground Floor Plan


Proposed Internal Floor Area 101.66 m2 (G.I A)

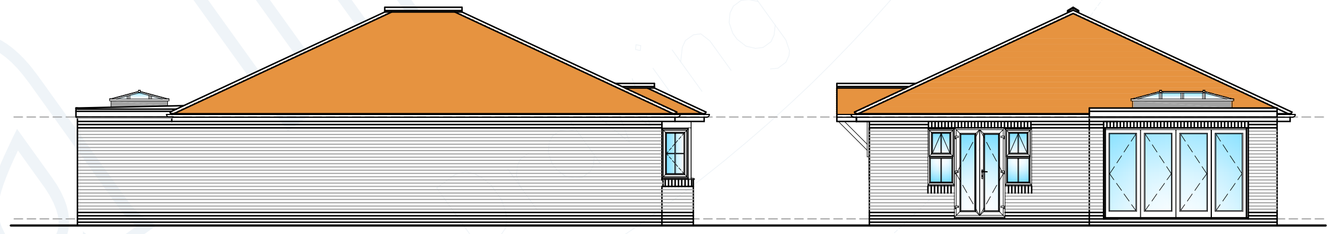

South West Elevation

North West Elevation

0 0.5 1.0 1.5 2.0 2.5 3.0
1:100 scale bar (Metres)

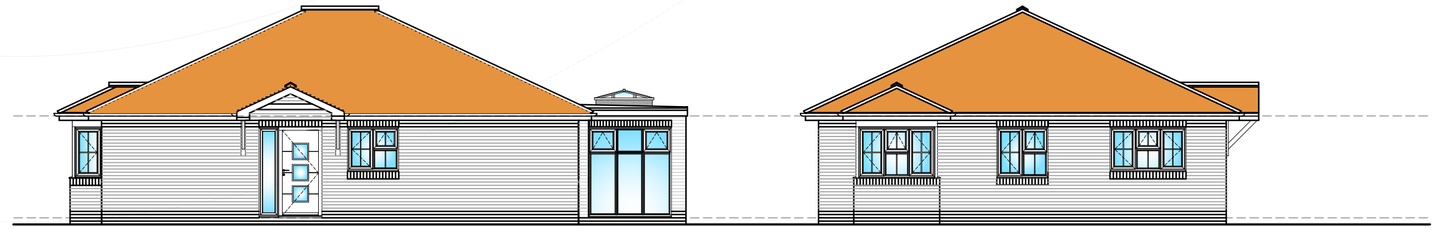

North East Elevation

South East Elevation

0 0.5 1.0 1.5 2.0 2.5 3.0
1:100 scale bar (Metres)

REV	DATE	DESCRIPTION	BY
A	19 Dec 17	Parking Spaces Note Added	
-	16 Nov 17	Issued In Support of Planning Application	

H J CONCEPTS LTD
Suite 100, Fareham Reach
166 Fareham Road, Gosport,
Hampshire. PO13 0FW
Telephone: 01329 288684, Email: office@hjconcepts.co.uk

CLIENT and PROJECT TITLE
Driftstone Homes Ltd
51-57 Frogmore Lane
Waterlooville PO8 9QN

DRAWING TITLE
Plots 1 & 2
Plans & Elevations

ENGINEER	CHECKED
PH	
DATE	SCALE
Oct 2017	1:100, 200

PROJECT and DRAWING No.
17-1208 — PL 05

REVISIONS A