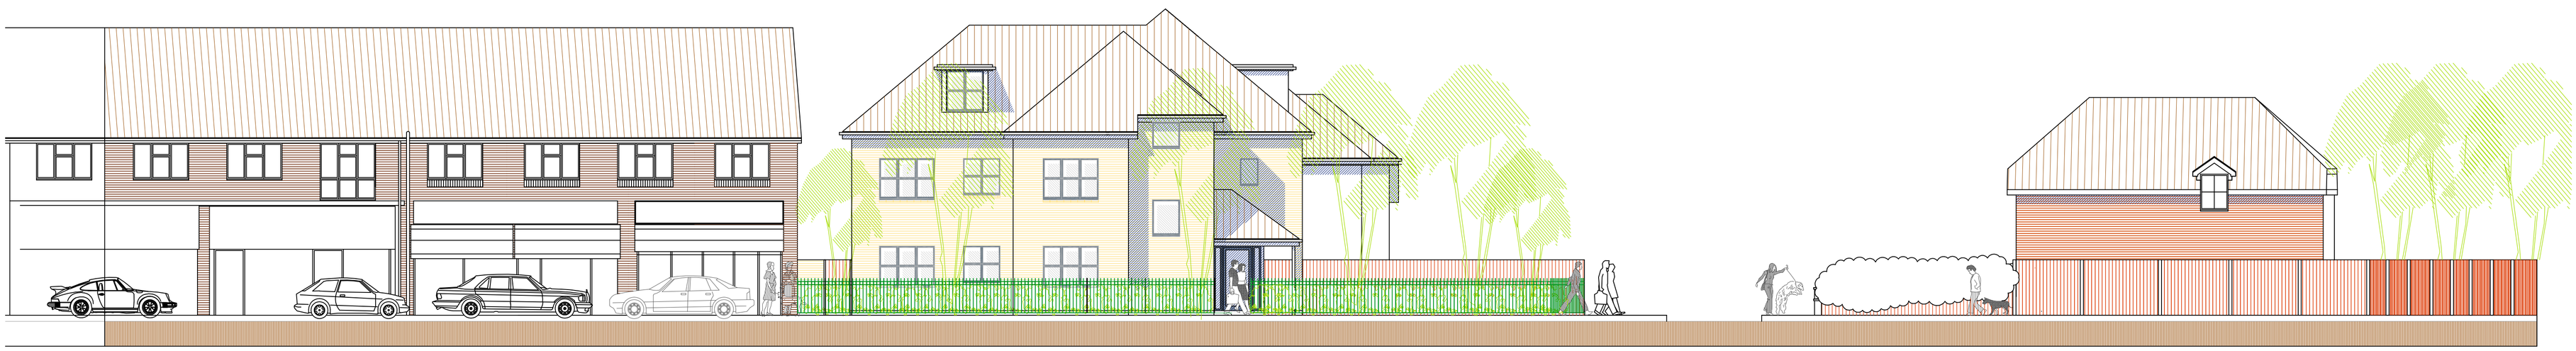

EAST ELEVATION

SCALE 1:100

NORTH ELEVATION

SCALE 1:100

Revision	Date

Tony Oldfield Architects

Unit 5 Freemantle Business Centre
152 Millbrook Road East
Southampton
Hampshire
SO15 1JR
Tel : 023 80236165
Fax : 023 80632466
Email : toldfieldarchitect.co.uk

Client	PD Scammell Limited
Project	157 Milton Road Cowplain
Drawing Title	East Elevation North Elevation
Scale 1:100	Drawn
Date 02.03.17	Checked
Project Number	150308
Drawing No DP06	Revision

This drawing is copyright of the architect & must not be reproduced without permission. Any discreponcies should be reported to the architect.