

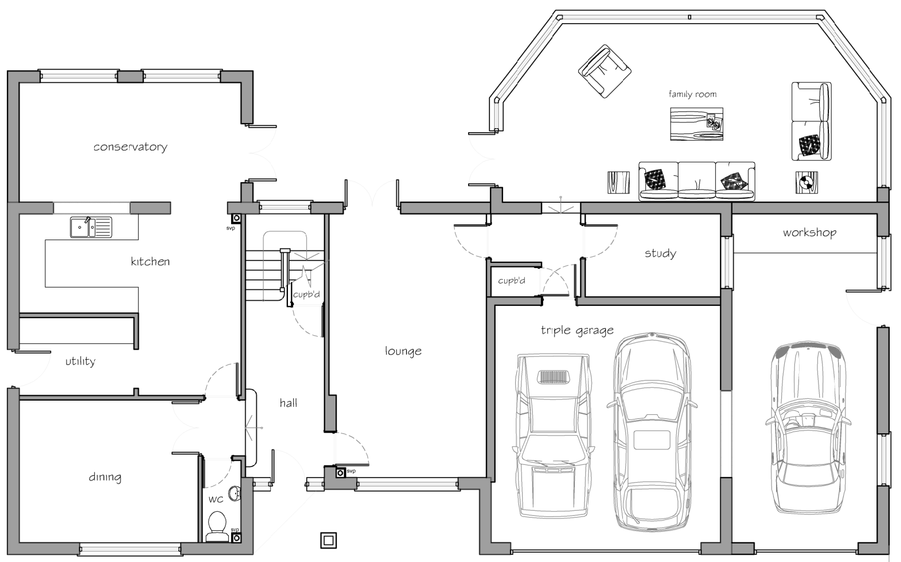


Proposed Ground Floor
Scale 1:100

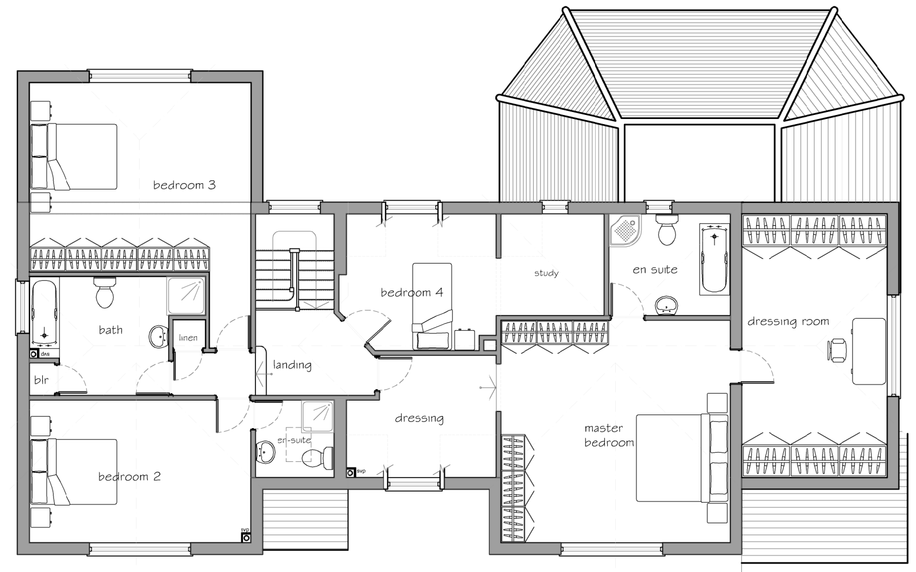


Proposed First Floor
Scale 1:100

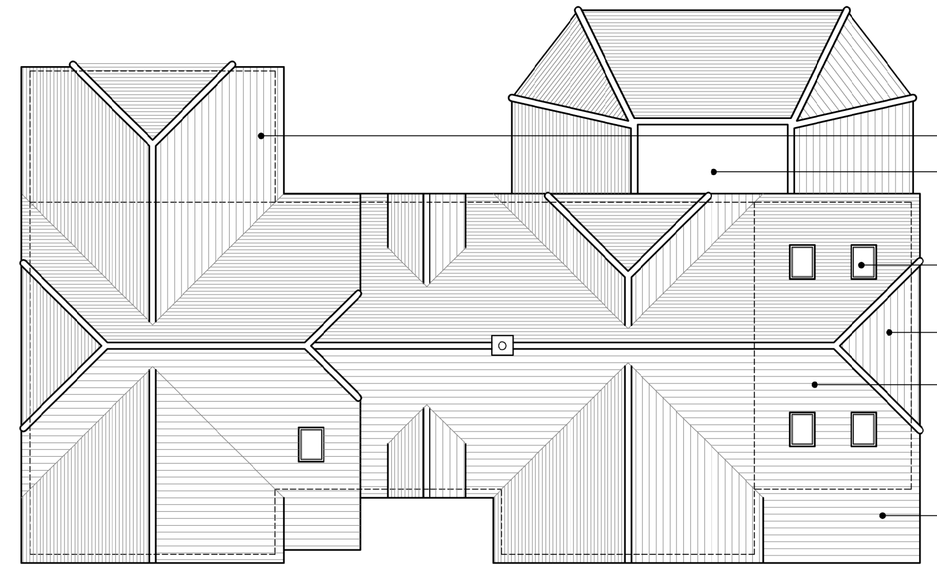

Proposed Roof Plan
Scale 1:100

0 5 10
SCALE BAR 1:100

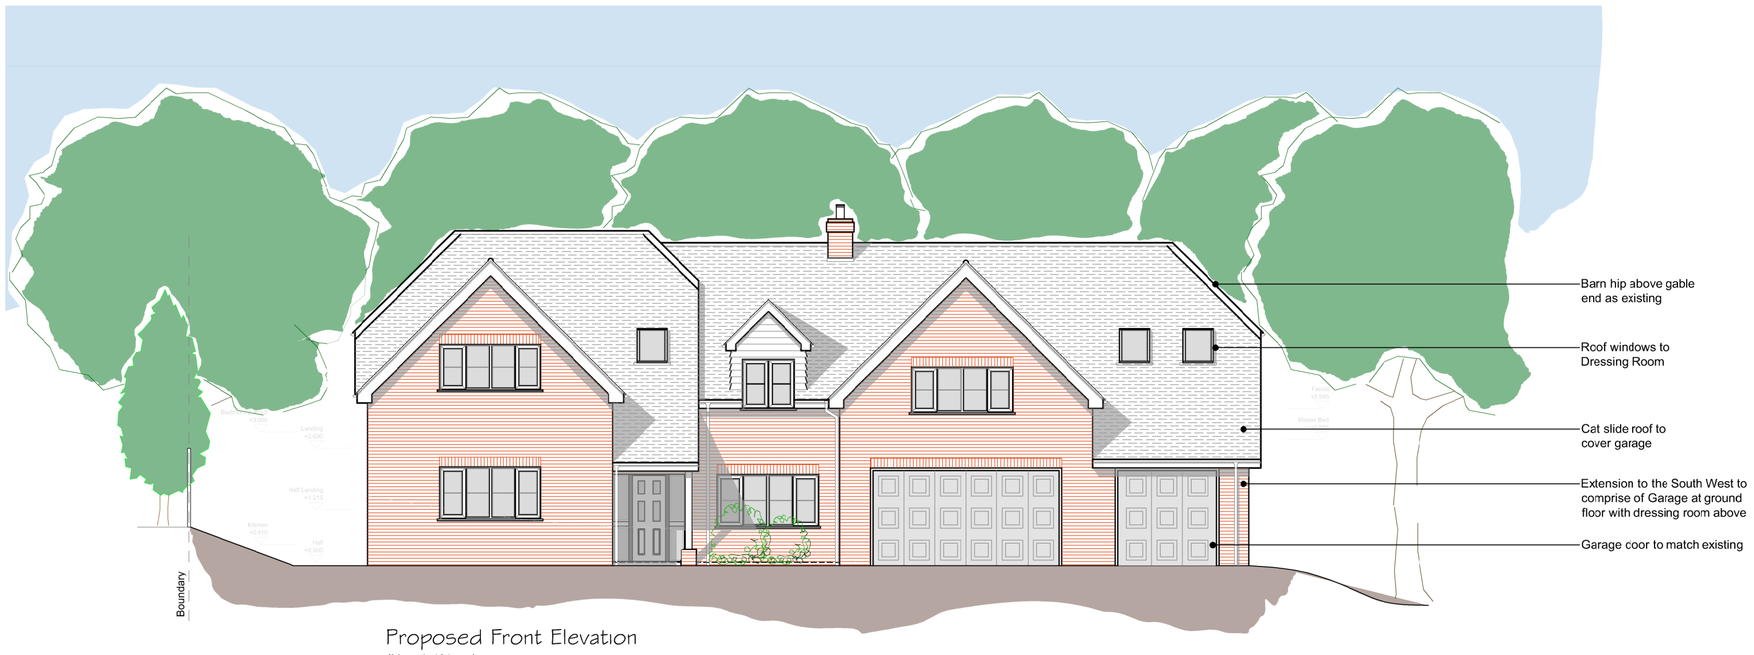


Proposed Front Elevation
(North West)
Scale 1:100



Proposed Side Elevation
(South West)
Scale 1:100



Proposed Rear Elevation
(South East)
Scale 1:100

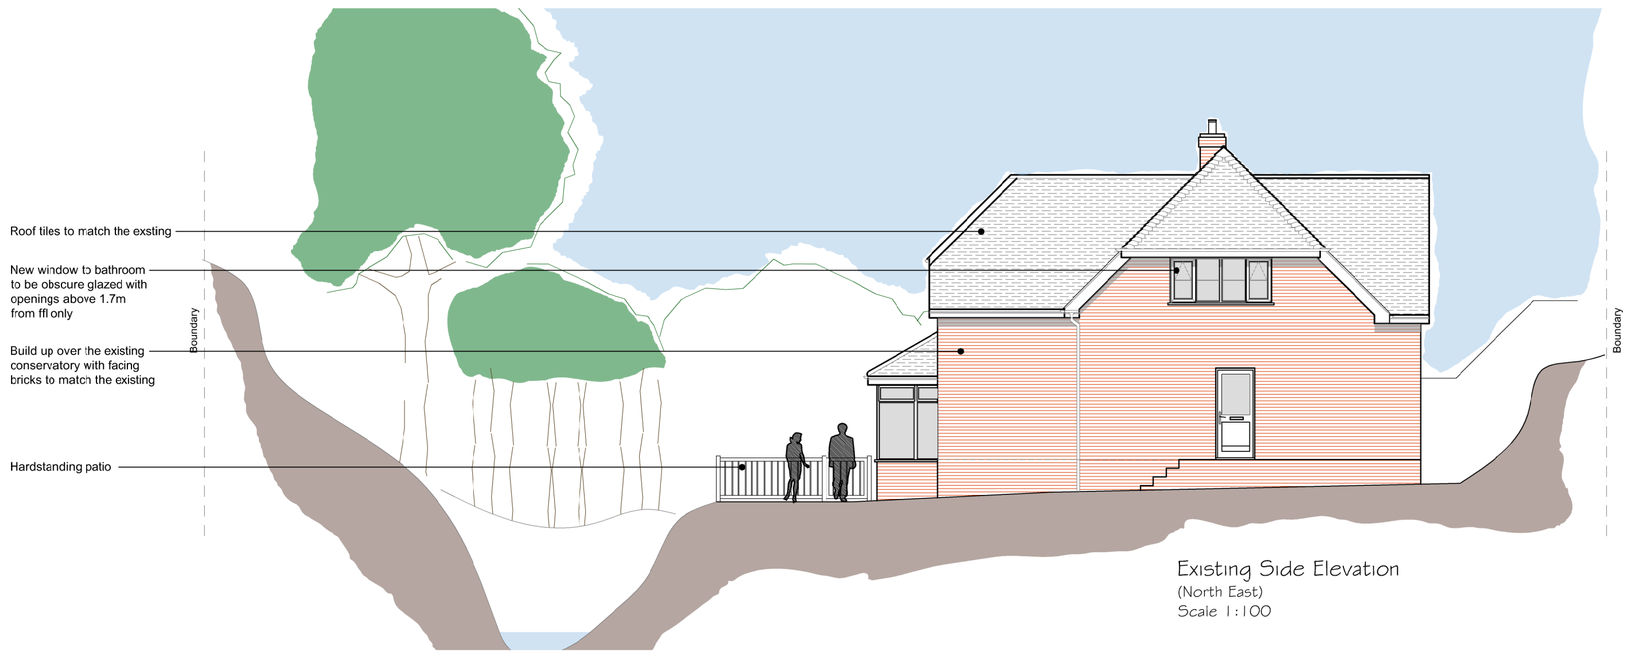

Existing Side Elevation
(North East)
Scale 1:100

Rev	Description	Date	PM

REVISIONS

PLANNING

CLIENT
Mr & Mrs Lewis

PROJECT
Alterations to
19 Billett Avenue
Waterlooville
Hampshire
PO7 7SZ

TITLE
Proposed plans and elevations

iDraw Ltd, 26 Southdown Road,
Horndean, Hampshire. PO8 0ET
Tel: 02392 006 406 Mob: 07810 518 633
Email : idraw@live.co.uk Web www.idrawarchitecture.co.uk

iDraw Limited
©Copyright Reserved 2017.

Scale : 1:100@A1
Date : © MAY2017
Drawn by : MD
Drawing No: 17.219.102

A	B	C	D	E	F	G	H
J	K	L	M	N	P	Q	R
S	T	U	V	W	X	Y	Z