0 5 10

SCALE BAR 1:100

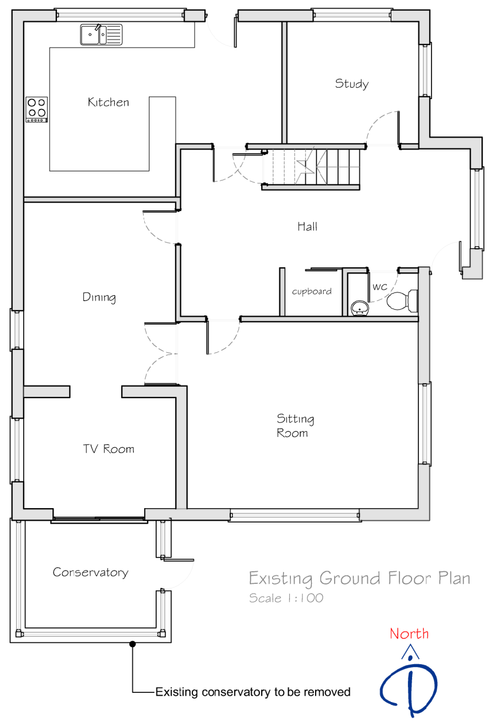

Existing Ground Floor Plan
Scale 1:100

Existing South Elevation
Scale 1:100

Existing West Elevation
Scale 1:00

Existing East Elevation
Scale 1:100

Ordnance Survey (c) Crown Copyright 2017. All rights reserved. Licence number 100022432

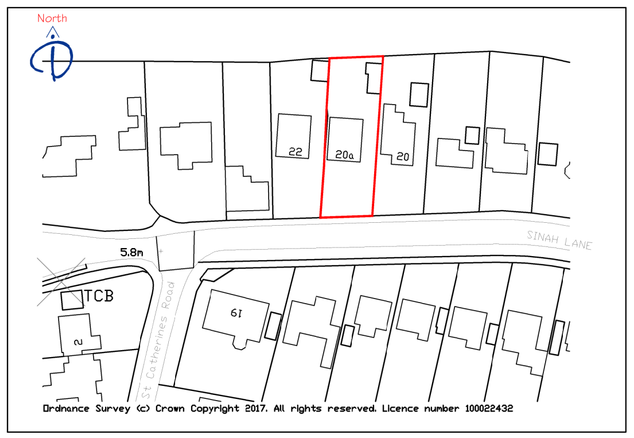

Location Plan
Scale 1:1250

0 25 50 100

SCALE BAR 1:1250

0 10 20

SCALE BAR 1:200

Existing Block Plan
Scale 1:200

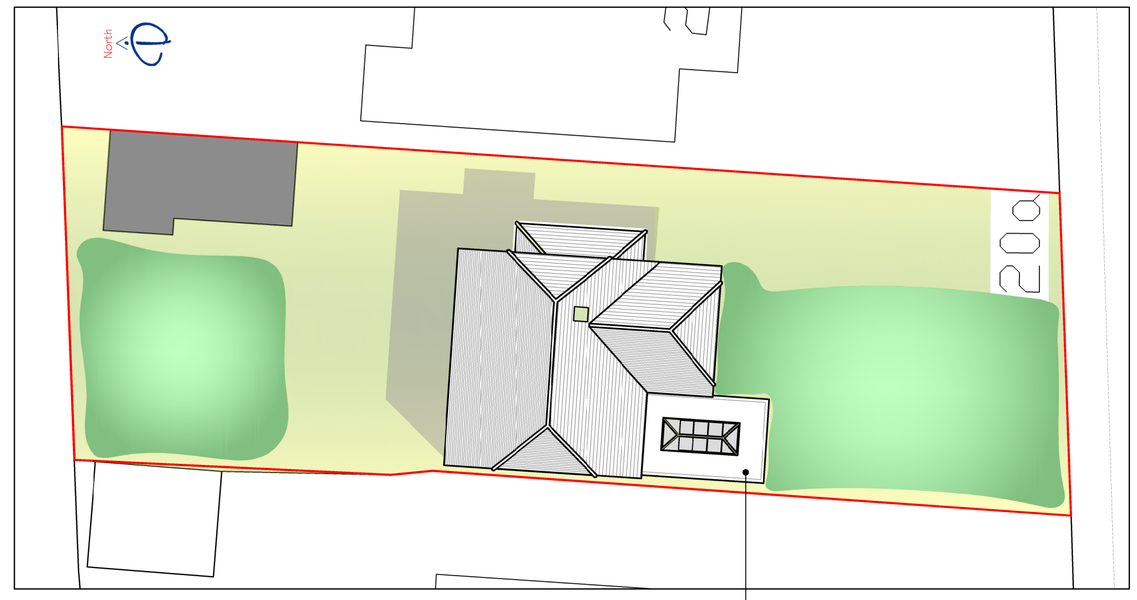

0 10 20

SCALE BAR 1:200

Proposed Block Plan
Scale 1:200

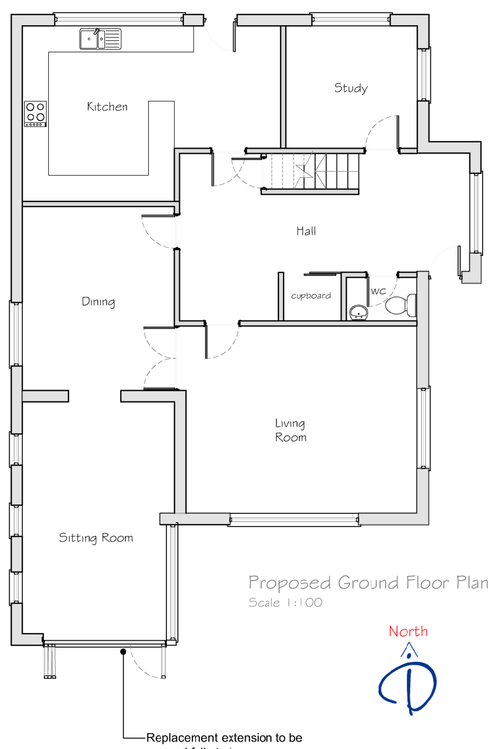

Proposed Ground Floor Plan
Scale 1:100

Proposed South Elevation
Scale 1:100

Proposed West Elevation
Scale 1:100

Proposed East Elevation
Scale 1:100

Rev	Description	Date	PM
-			
A	Roof Plan added to Proposed Block Plan. Block Plan now at 1:200	05.04.17	MD

REVISIONS

PLANNING

CLIENT Mr & Mrs Corbett

PROJECT Alterations to the front elevation of 20a Sinah Lane, Hayling Island

TITLE Existing and Proposed Ground Floor Plan and Elevations. Block Plans and Location Plans

iDraw Ltd. 26 Southdown Road,
Horndean, Hampshire. PO8 0ET
Tel: 02392 006 406 Mob: 07810 518 633
Email : idraw@live.co.uk Web: www.idrawarchitecture.co.uk

iDraw Limited
©Copyright Reserved 2017.

Scale : 1:100,500,1250@A1

Date : MARCH2017 Drawn by : MD

Drawing No: 16.220.100

A	B	C	D	E	F	G	H	
J	K	L	M	N	P	Q	R	
S	T	U	V	W	X	Y	Z	