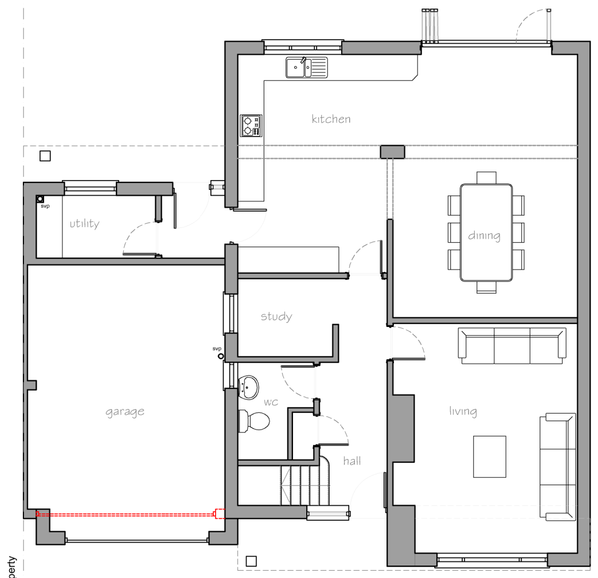

Proposed Ground Floor Plan
Scale 1:100

Proposed First Floor Layout
The proposed layout has been designed to provde five reasonable sized bedrooms for a house of six occupants - two adults and four children.
By creating a new Master Bedroom the current Bed 5 which measuras 5 sq mtrs can be removed and the smallest bedroom will now be 10 sq mtrs.

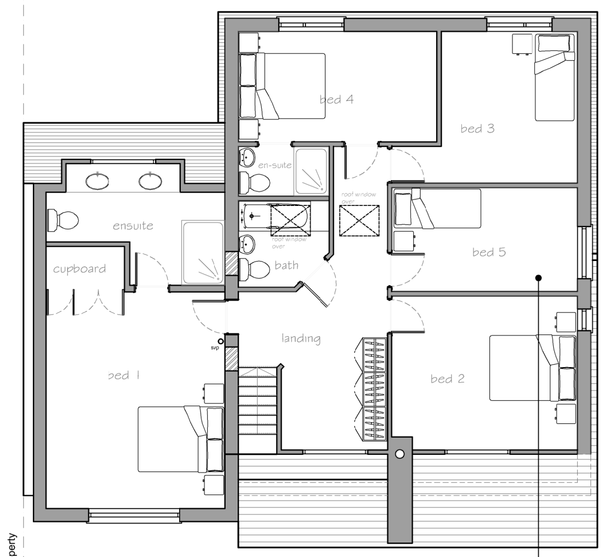

Proposed First Floor Plan
Scale 1:100

Bedroom 5 (Bedroom 4 on Existing Plan) will become the smallest bedroom at 10 sq mtrs

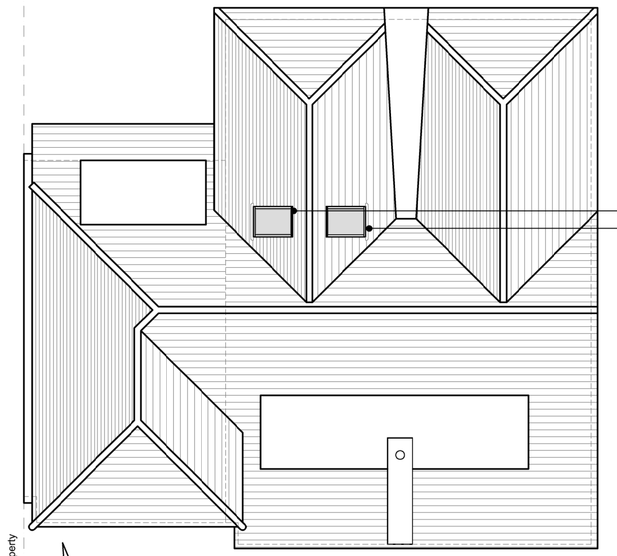

Proposed Roof Plan
Scale 1:100

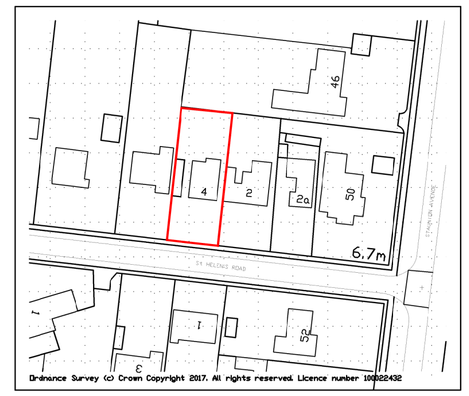

Location Plan of the Site
Scale 1:1250

North

0 25 50 100
SCALE BAR 1:1250

Proposed Front (South) Elevation with pitched porch
Scale 1:100

Proposed Side (West) Elevation
Scale 1:100

0 25 50 100
SCALE BAR 1:1250

Proposed Rear (North) Elevation
Scale 1:100

Proposed Side (East) Elevation
Scale 1:100

0 10 20 50
SCALE BAR 1:500

Proposed Block Plan of the Site
Scale 1:500

0 10 20 50
SCALE BAR 1:500

0 25 50 100
SCALE BAR 1:100

Rev	Description	Date	PM
B	Bedroom numbering coordinated to Existing Plan. Block Plan altered.	07.07.17	MD
A		11.06.17	MD

REVISIONS

PLANNING

CLIENT Mr & Mrs Growns

PROJECT Alterations to
4 St Helens Road
Hayling Island
PO11 0BT

TITLE Proposed Floor Plans
Elevations and Block Plan

iDraw Ltd, 26 Southdown Road,
Horndean, Hampshire. PO8 0ET
Tel: 02392 006 406 Mob: 07810 518 633
Email : idraw@live.co.uk Web www.idrawarchitecture.co.uk

iDraw Limited
©Copyright Reserved 2017.

Scale : 1:100,500,1250@A1
Date : JUNE2017
Drawn by : MD
Drawing No: 16.210.101

A B C D E F G H
J K L M N P Q R
S T U V W X Y Z