

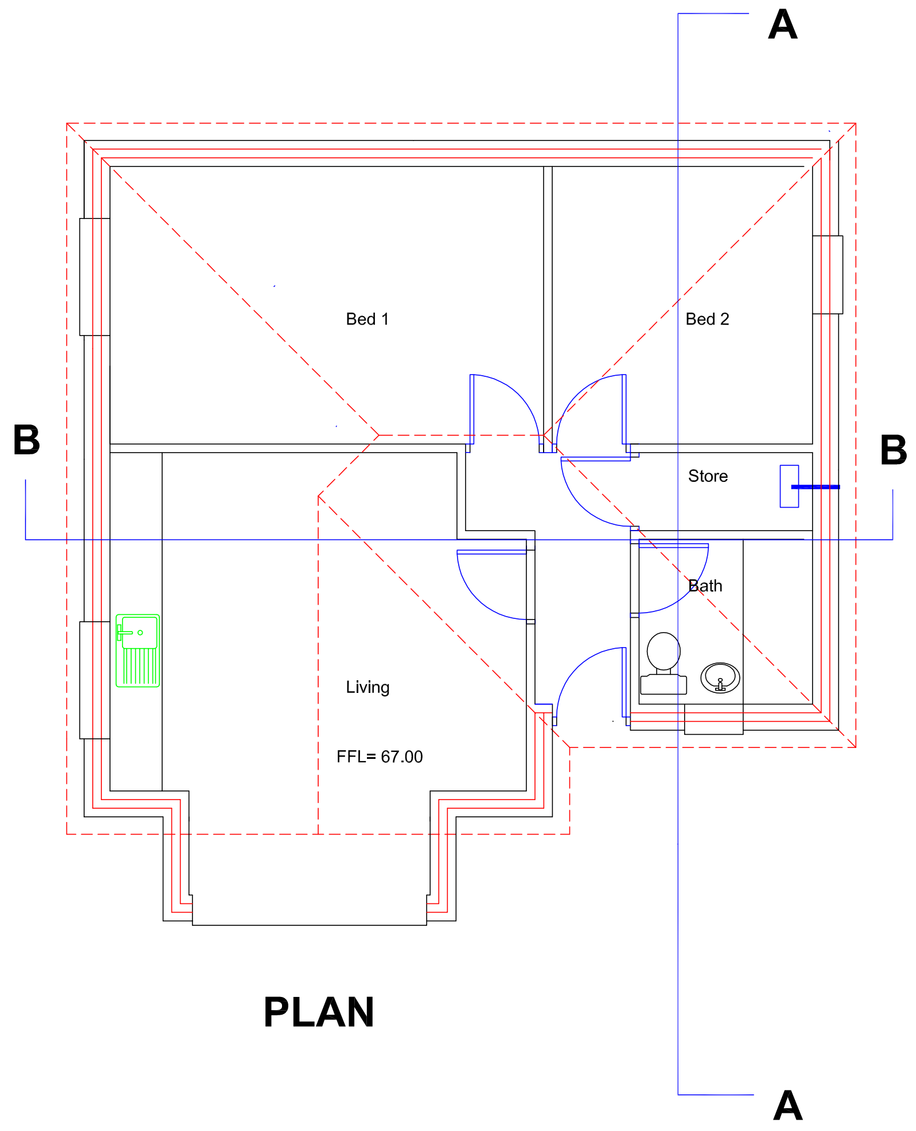




PLAN

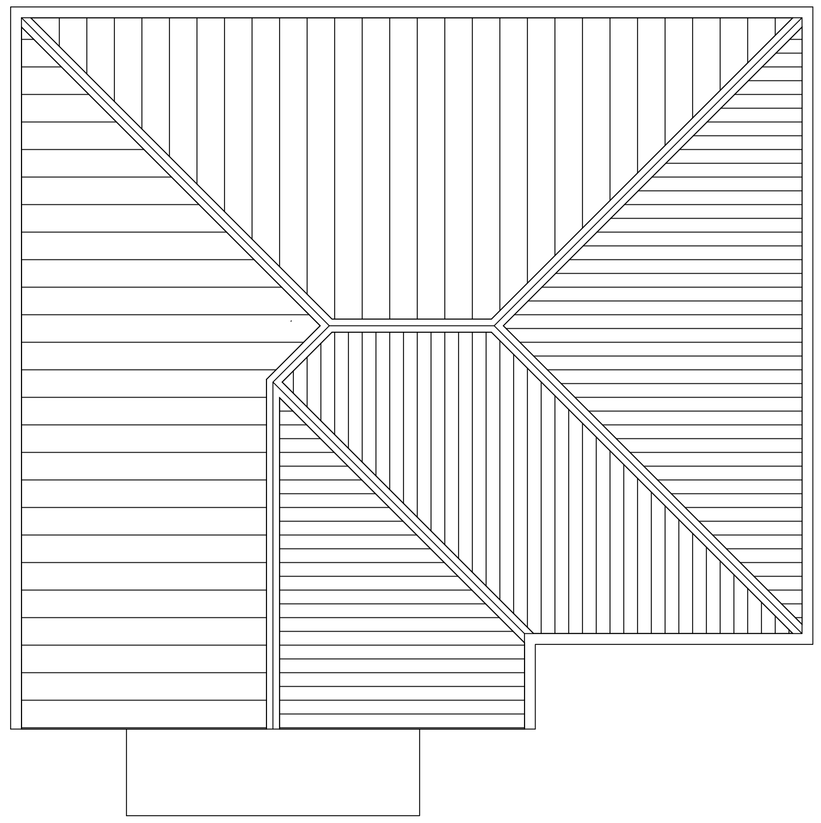


ROOF PLAN

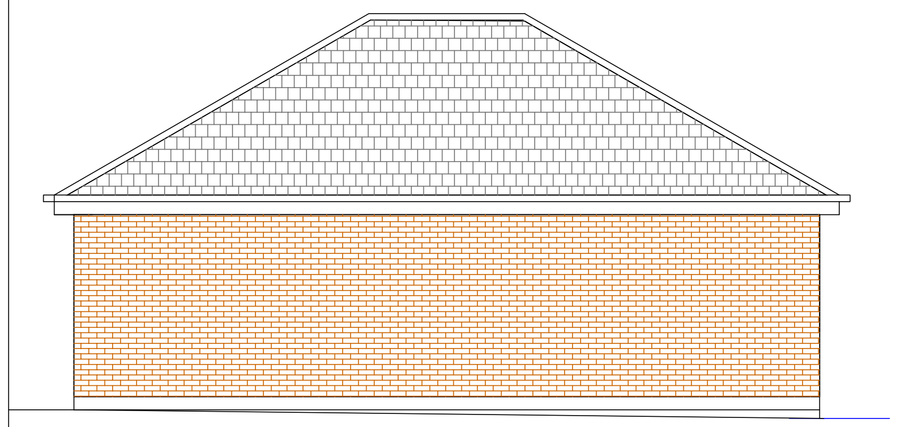


REAR ELEVATION (EAST)

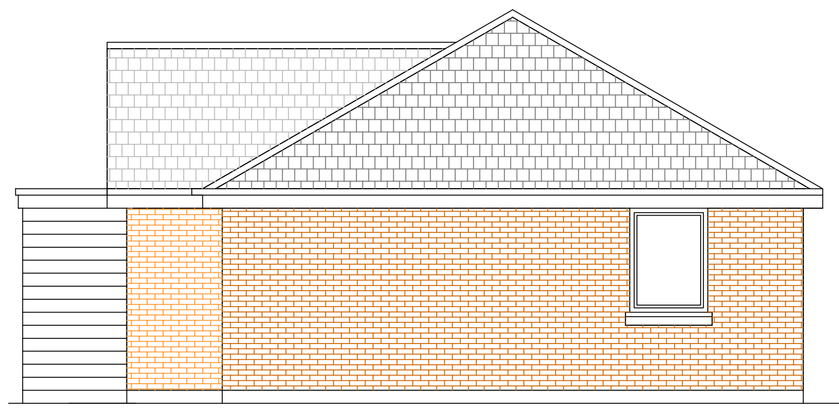


SIDE ELEVATION (SOUTH)

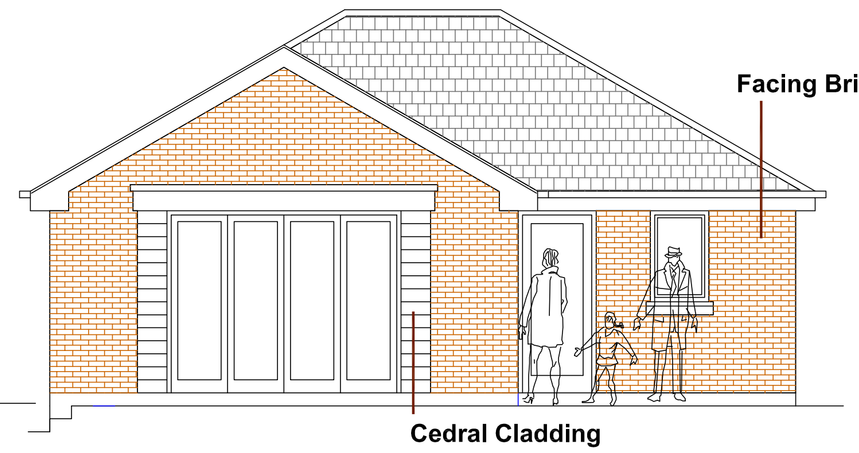


FRONT ELEVATION (WEST)

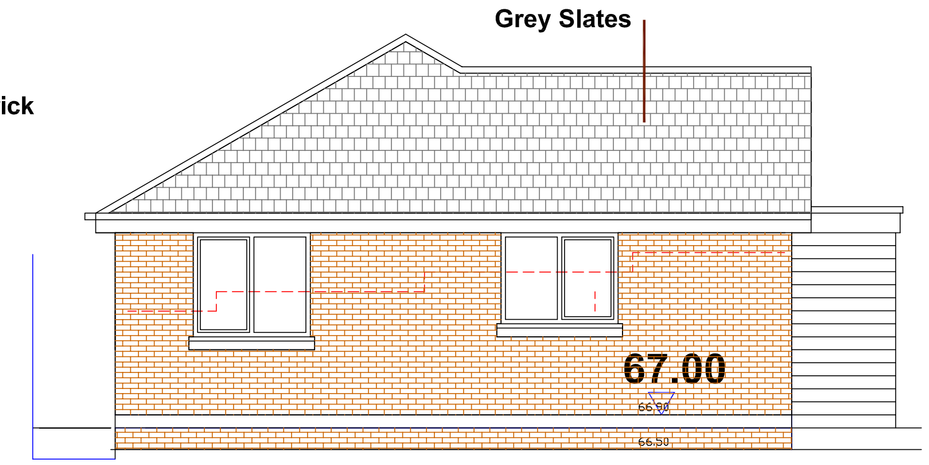


SIDE ELEVATION (NORTH)

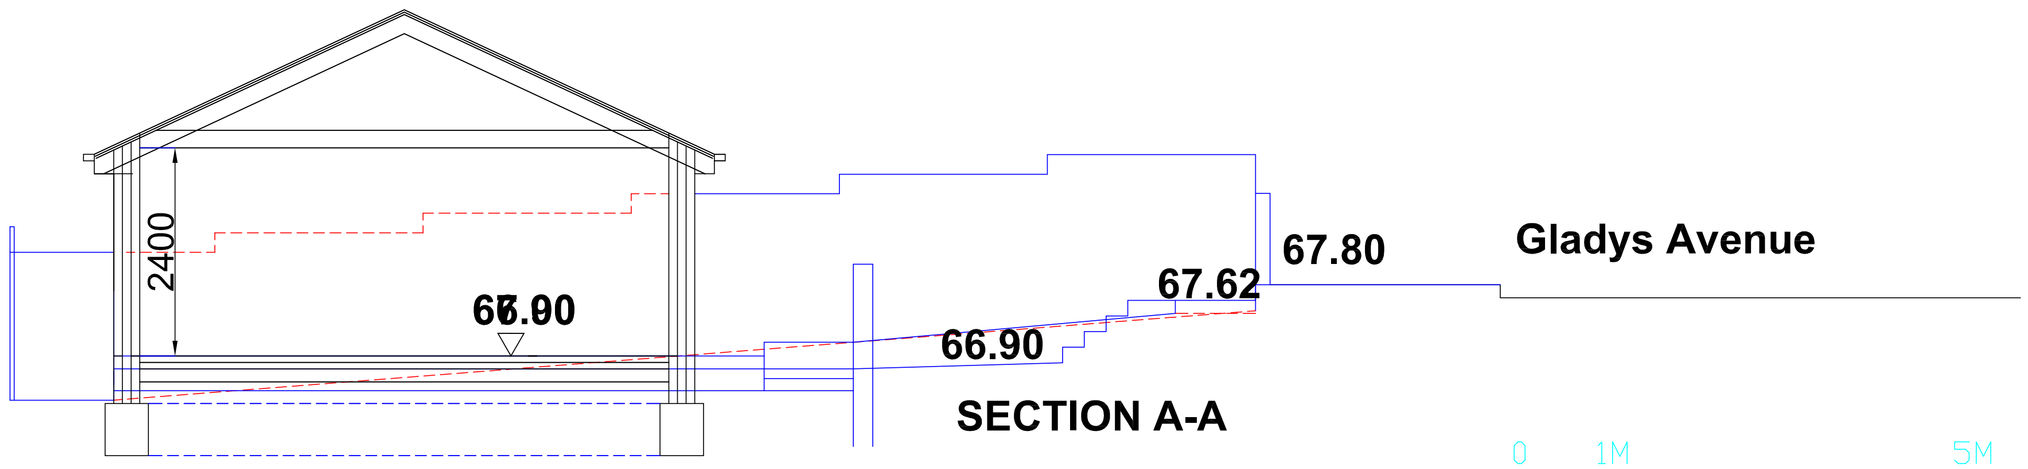


SECTION A-A

0 1M 5M 10M

500mm 2M

SCALE 1/50

DATE June 2017

CONTRACTOR MUST CHECK ALL DIMENSIONS ON SITE. ALL FIGURED DIMENSIONS ARE TO BE STRICTLY FOLLOWED. DISCREPANCIES MUST BE REPORTED TO THE ARCHITECT BEFORE PROCEEDING
© COPYRIGHT

AUTHOR PG

TITLE Proposed Bungalow

Land Adjacent 60, Gladys Avenue
Cowplain

DETAIL General Arrangement

DRAWING No 17/1000/P02

PETER GALLOWAY PARTNERSHIP
pgp
ARCHITECTS
HAVANT, HAMPSHIRE PO9 1RA
TEL: 02392 483153 MOB: 07808 483362
E-MAIL: peter@pgparchitects.co.uk